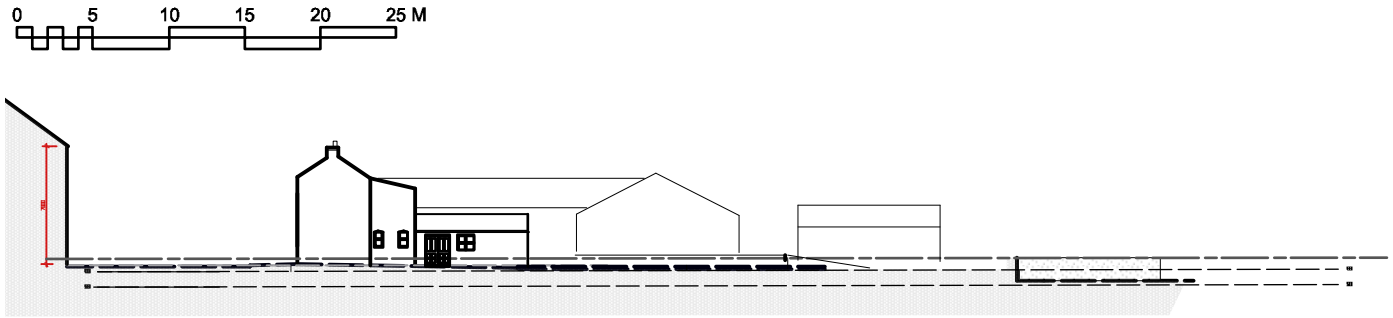

1 As Existing North Elevation
Scale: 1:500

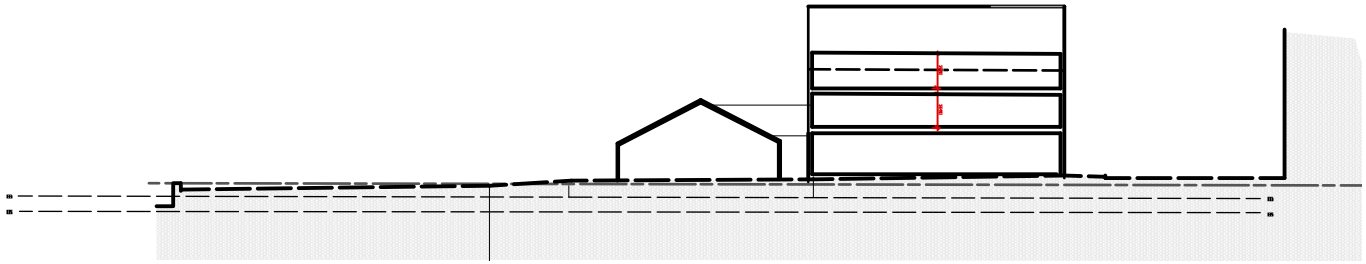

2 As Existng Section B-B
Scale: 1:500

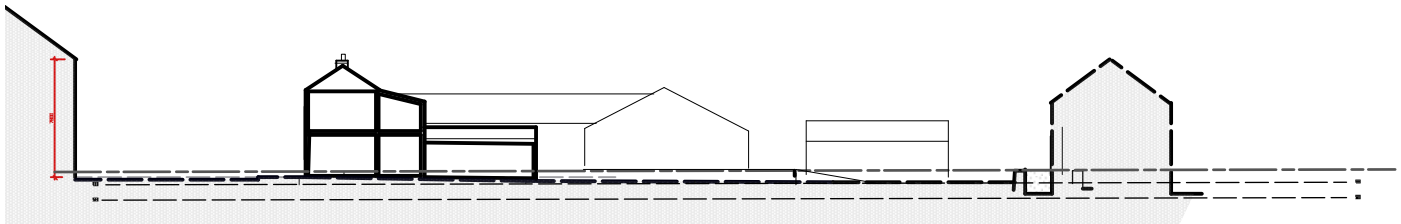

3 As Existing Section A-A
Scale: 1:500

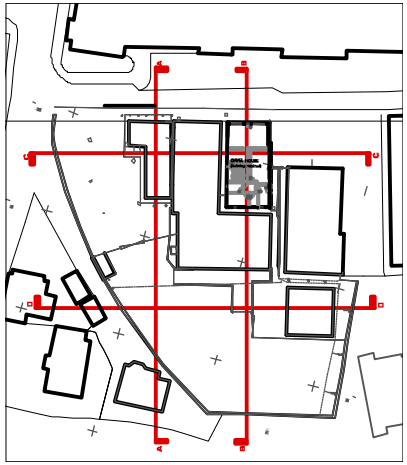

4 [Drawing Title]
Scale: 1:1500

Market Street Apartments, Ledbury, Herefordshire	EXISTING SECTIONS & ELEVATIONS 1		1:500 @ A1		0688/092(B) PLANNING	DANKS WAREHOUSE Dilglis Basin Dilglis Road Worcester WR3 7RW tel 01905 358636 fax 01905 350489
PROJECT	DRAWING		SCALE SIZE	Rev Description By Date Rev Description By Date	PROJECT NO. DRAWING NO. ISSUE CLIENT The Eedes Properties Ltd	kke architects