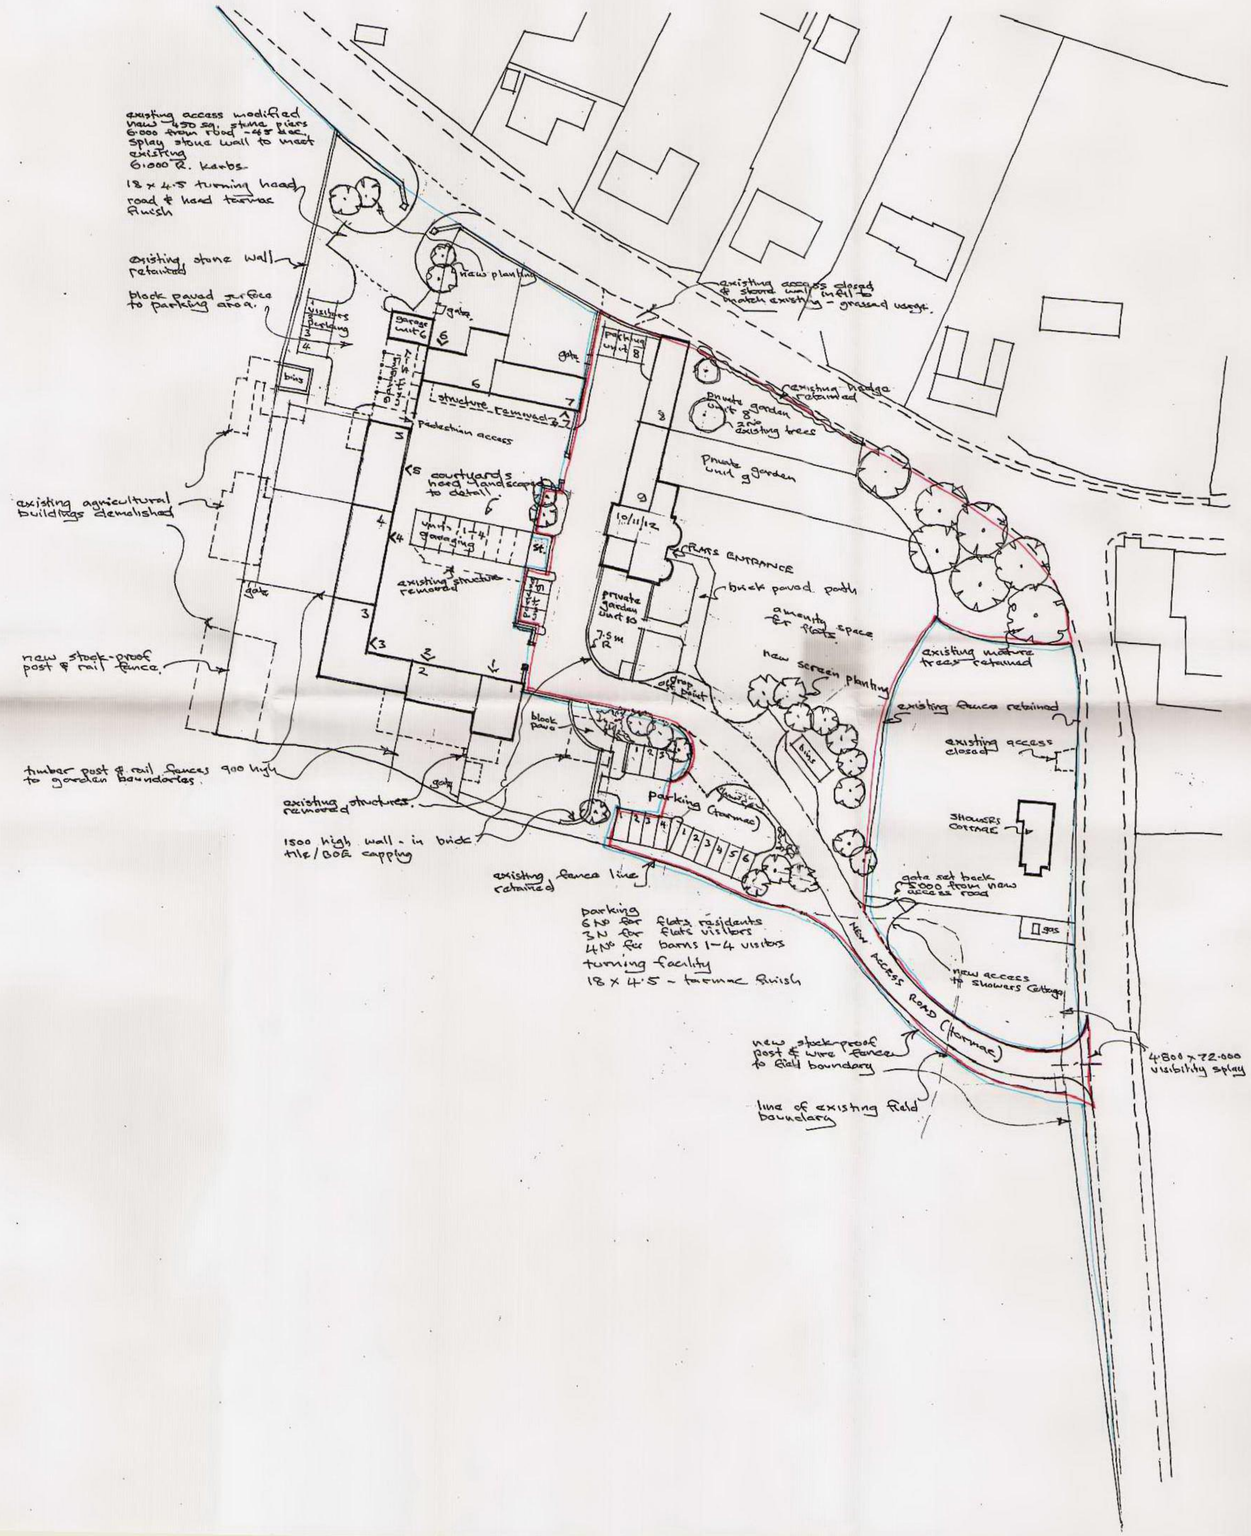


NW06/3377/L

NW06/3376/F

16 OCT 2006

revisions

**Graham Bacon Architect**
Brownings Acre, Whitehouse Lane,
Alfrick Worcestershire. WR6 5HE
Tel/Fax 01886 884628

MRS. J. E. MORGAN,
PROPOSED [redacted] CONVERSION OF
FARM HOUSE TO 3 FLATS
SHOWERS FARM, KINGSLAND, HEREFORDSHIRE.
SITE PLAN

scale 1:500

date May 2006

890–14