THIS DRAWING IS COPYRIGHT AND SHOULD NOT BE REPRODUCED WITH
PERMISSION SCALED DIMENSIONS SHOULD NOT BE TAKEN FROM THIS D
ALL DIMENSIONS MUST BE CHECKED ON SITE BEFORE WORK IS COMME

Revision

NC06/0980/F

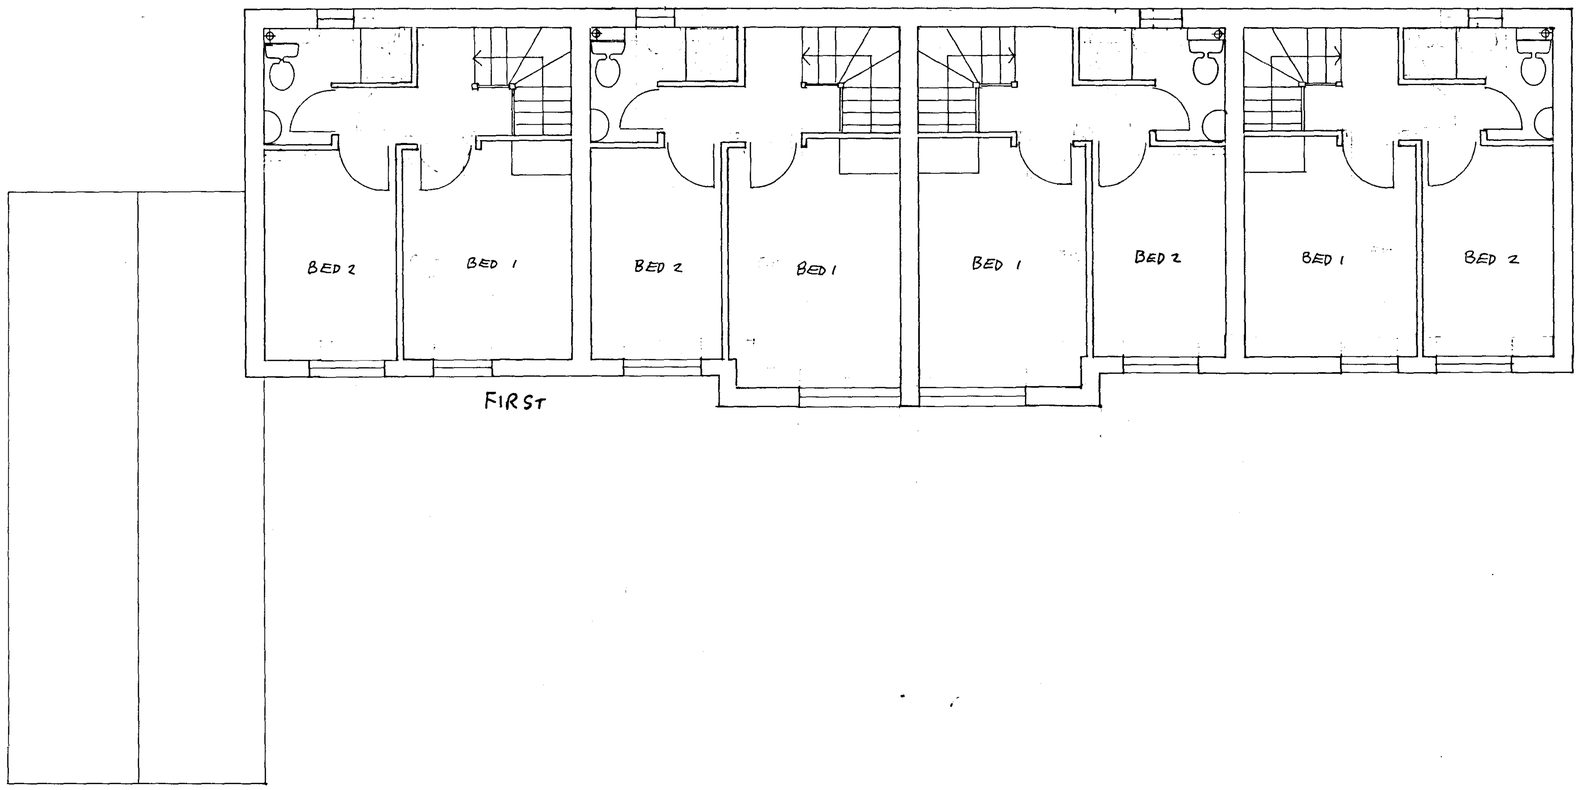

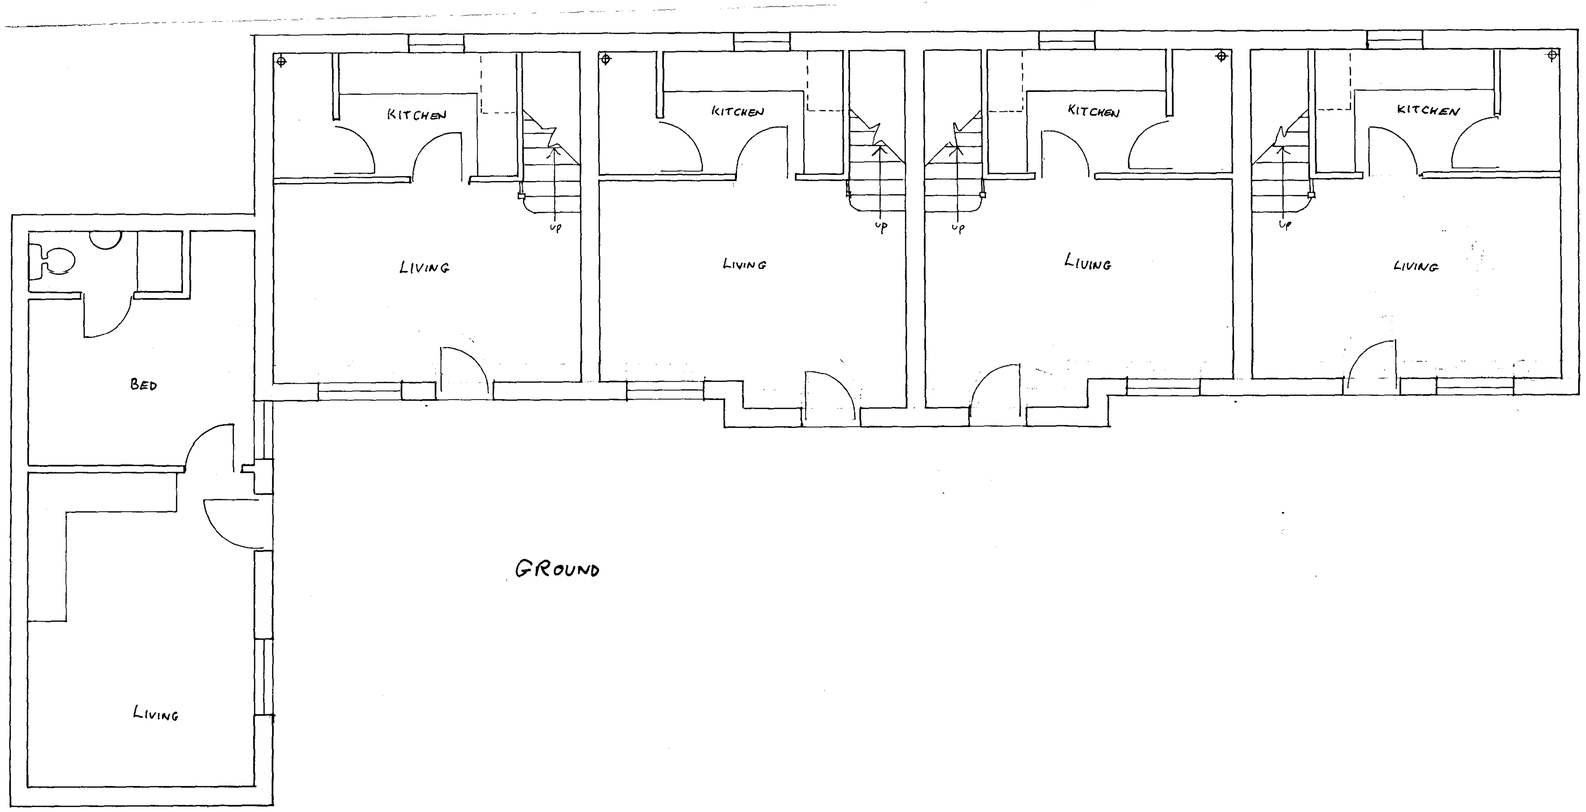

27 MAR 2007

Architects • Interior Designers • Town Pla
Tel: 01885 482800 Fax: 01885 488180

LINTON DESIGN GROUP

HOP POLE MEWS			
FLOOR PLANS			
Drawn by	Date	Scale	Drawing No.
		1:50	1283/1

MARSH