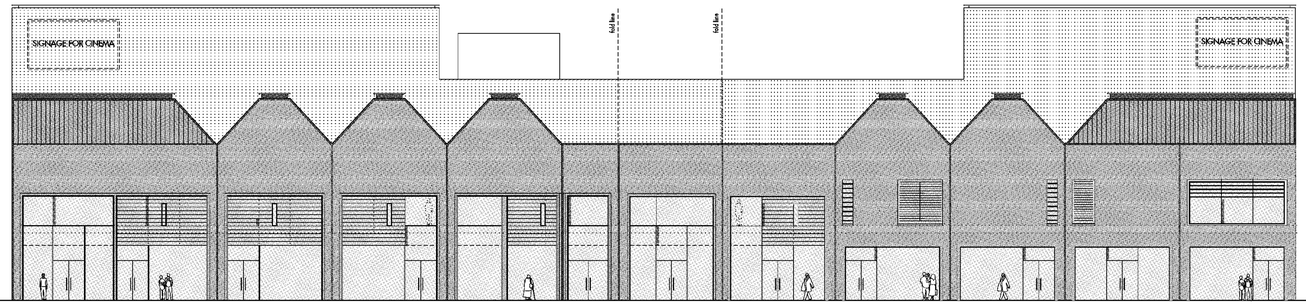

01 WEST ELEVATION WITH ILLUSTRATIVE SHOPFRONTS
SCALE 1:200

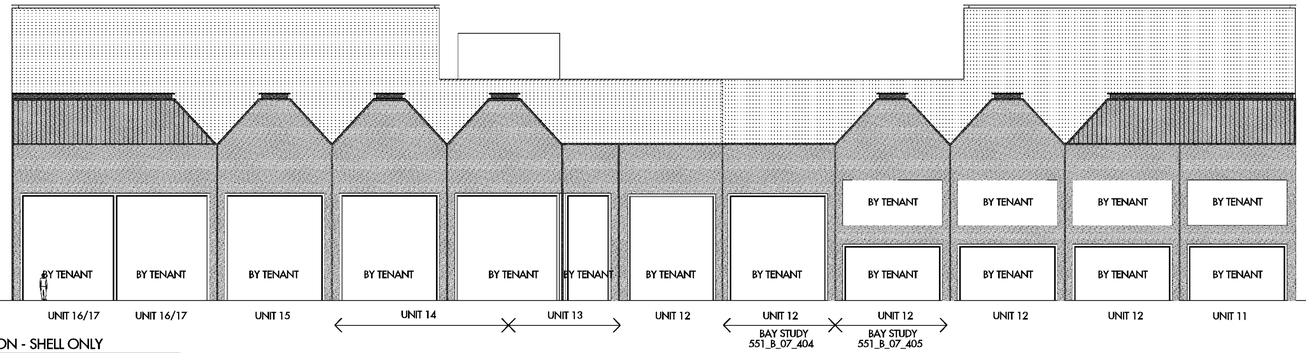

02 WEST ELEVATION - SHELL ONLY
SCALE 1:200

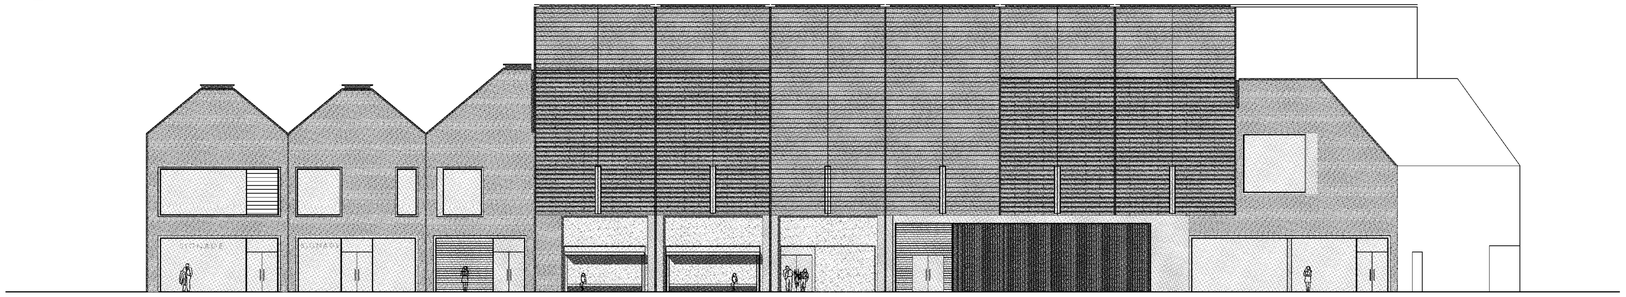

03 SOUTH ELEVATION WITH ILLUSTRATIVE SHOPFRONTS
SCALE 1:200

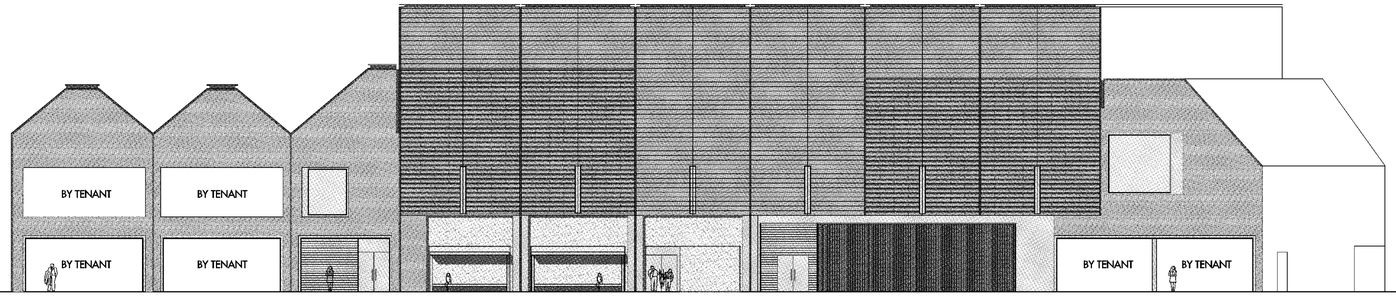

04 SOUTH ELEVATION - SHELL ONLY
SCALE 1:200

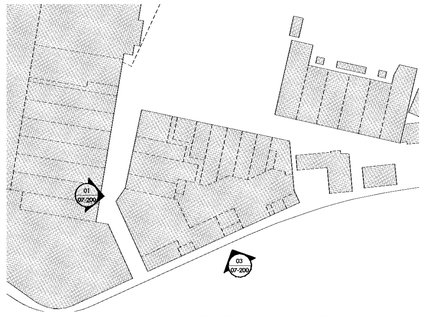

PLAN LOCATION OF ELEVATION

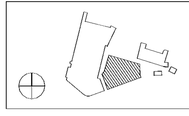

Do not scale from this drawing. Use figured dimensions only. Figured dimensions are in millimetres. All levels are in metres. All dimensions and levels shall be verified on site before proceeding with works. Detailed site survey to be carried out to verify positions and level relationships with site features and ordnance survey. The architect must be notified of any discrepancy.
Where building components are described in the specification as contractor designed, "construction" information relating to those components on this drawing represents design intent only

REV	DATE	DESCRIPTION	CKD
P1	01.08.11	RESERVED MATTERS APPLICATION	AD
P2	05.08.11	RESERVED MATTERS APPLICATION	AD

leslie jones
architecture
121 Great Portland Street
London W1W 6QL
telephone 020 7255 1150
facsimile 020 7255 6700
email admin@leslie-jones.co.uk

Allies and Morrison
85 Southwark Street
London SE1 0HX
telephone 020 7921 0100
facsimile 020 7921 0101
email info@alliesandmorrison.co.uk

A&M JOB NO: 551

HEREFORD OLD LIVESTOCK MARKET

BLOCK B - WEST AND SOUTH ELEVATIONS GENERAL ARRANGEMENT

551_B_07_200

SCALE: 1:200 @A1 1:400 @A3

P2
Revision