NC/100481/CD

Architect's Reference

Date: 28 Jan, 2010
Time: 9:48:04 AM
File name: 3177.6-DWG-EX/P1-28-10/01/27-Phase1.vw

North Elevation

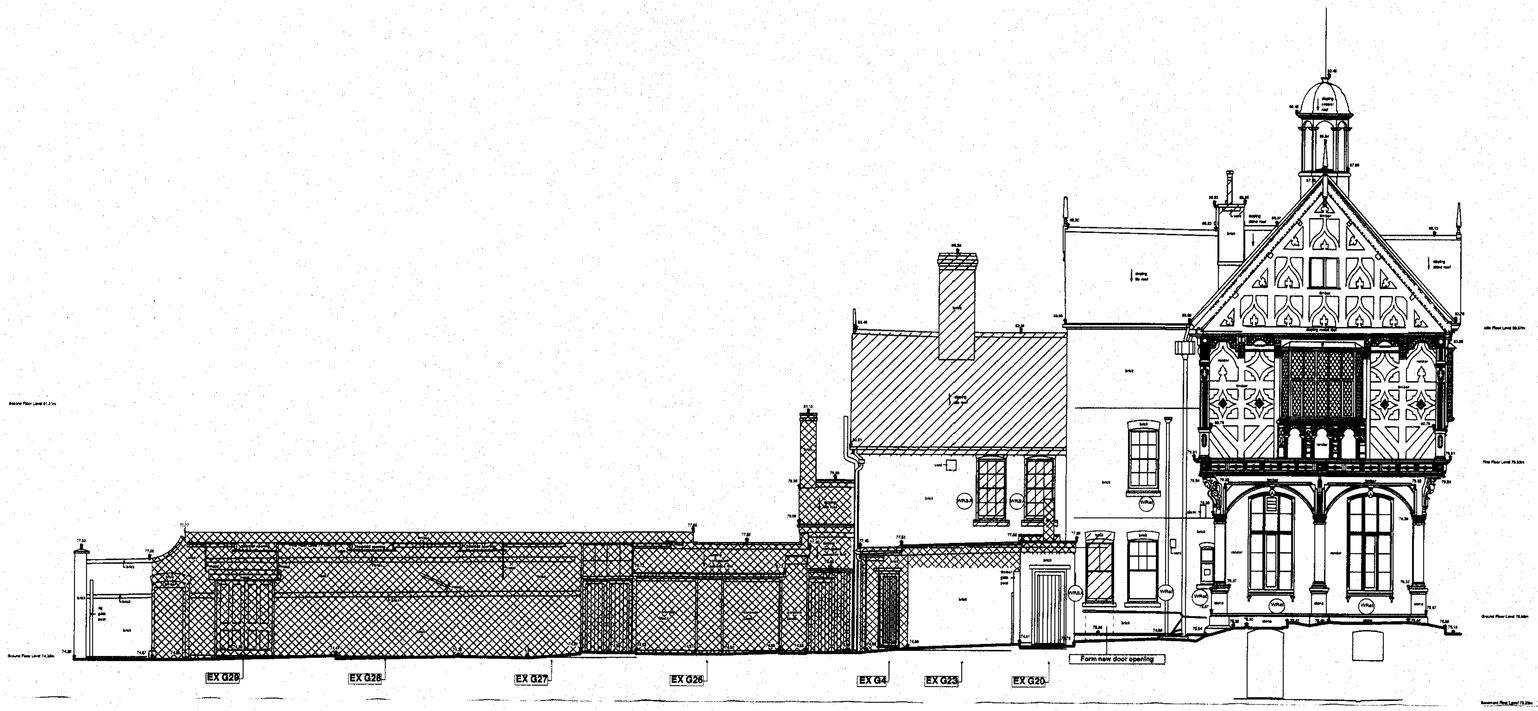

West Elevation

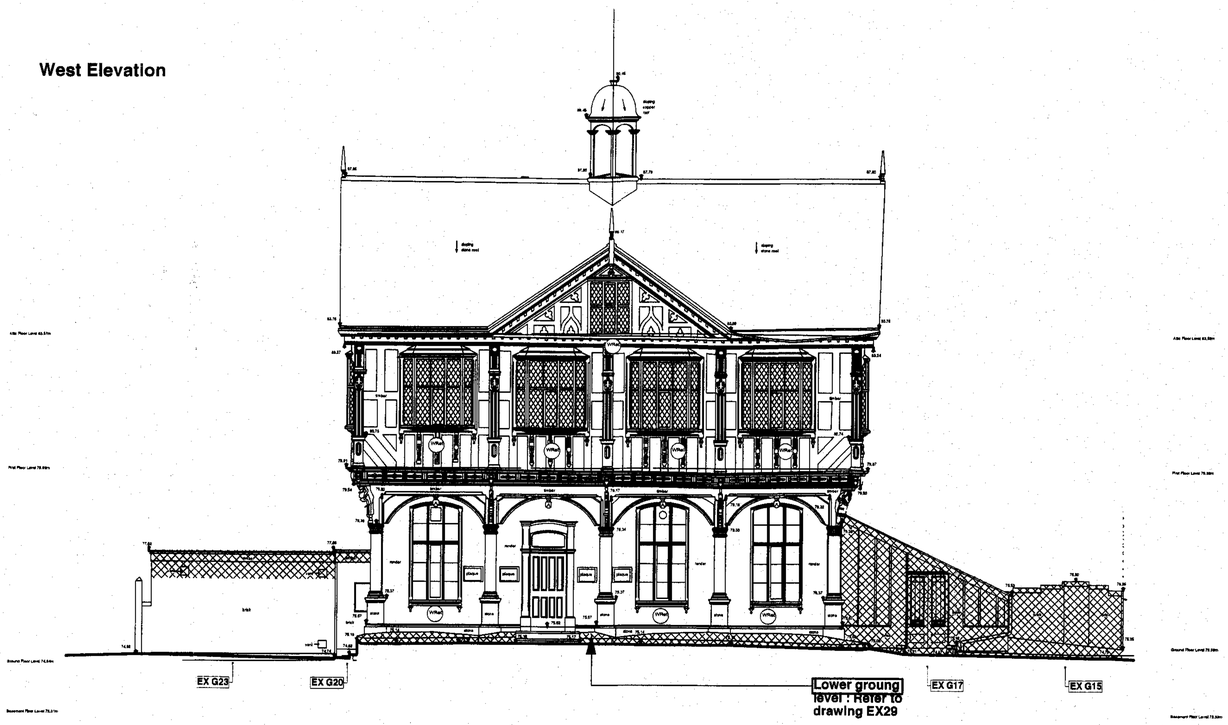

Notes

Scope of Demolition Indicated Below :

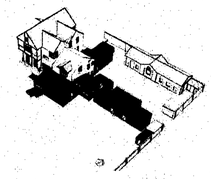

Key For Demolition

Generally
All internal joinery (skirting, doors including frames, architraves and picture rails, etc) either retained inaitu or removed and set aside for possible reuse.

- Indicates complete wing/element removed in **Phase 1.**
- Indicates complete wing/element removed in **Phase 2**
- Indicates walls retained.
- Indicates walls removed in **Phase 1.**
- Indicates walls removed in **Phase 2.**
- Indicates new window / door opening formed.
- Indicates floor decking, structure and ceiling below (if any) removed. (All timber removed and set aside for possible reuse.)
- Indicates staircase removed (Removed and set aside for storage and possible re-use.)
- WR — Indicates window removed.
- WRet — Indicates window retained in-situ (Repaired / overhauled if / as necessary.)
- WRSA — Indicates window removed and set aside for possible re-use.
- Fp RSA — Indicates fireplace removed and set aside.
- 2000 — Indicates height to underside
- **Ex G 14** — Indicates room code
  Ex - Exisiting (Proposed number may differ)
  G - Ground Floor Level
  14 - Room Number
  (door and window codes follow suit)
- 74.57 — Indicates Existing Ground Level
- 77.85 — Indicates Existing Heights

0 2 4 6 8 10m

Copyright ©

D Change to Coach House Roof Lights - 12.03.10
C Minor Changes - 03.03.10
B Update Notes - 09.03.09
A Demolition Indicated - 25.02.09
Revisions

S T Walker & Duckham Chartered Architects

14 The Tything, Worcester, WR1 1HD

Telephone : (01905) 28525
Fax : (01905) 23123
e-mail: reception@stwdarchitects.co.uk

Project
Proposed Reorganisation & New Facilities

Grange Court
Pinsley Road
Leominster
Hereford
HR6 8NP

Drawing Subject
Existing: North & West Elevations with Demoiltion

Do not scale this drawing
Verify all dimensions on this site

Scale 1:100 @A1 Date 03.03.10
Drawn by MJGD

Job Number 3177.6

Drawing number 57 Revision D