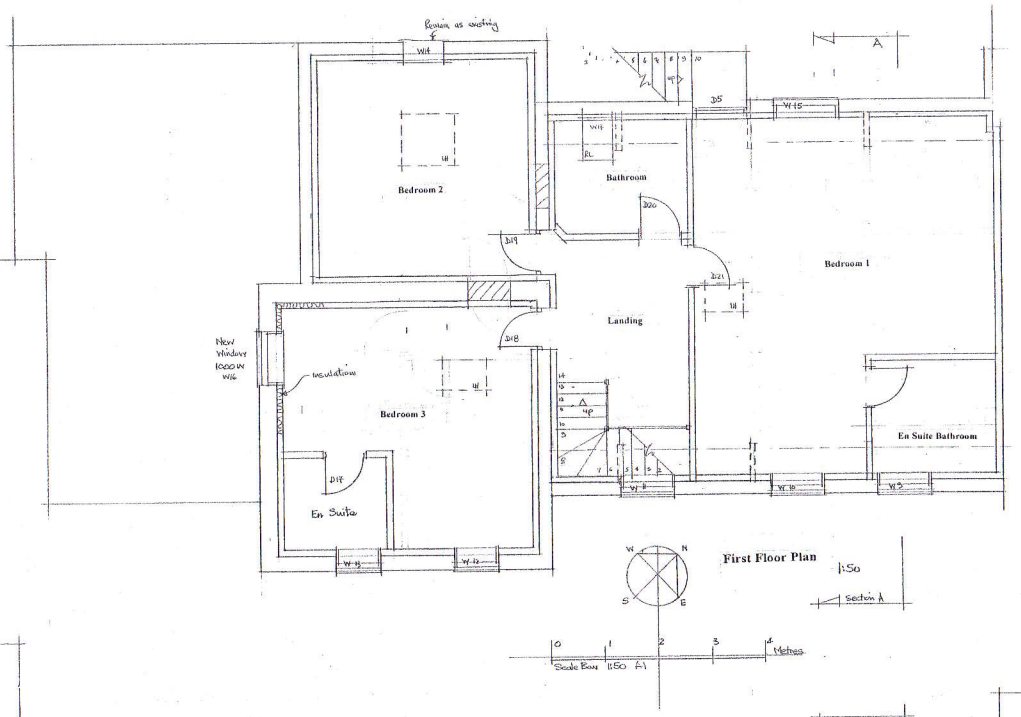

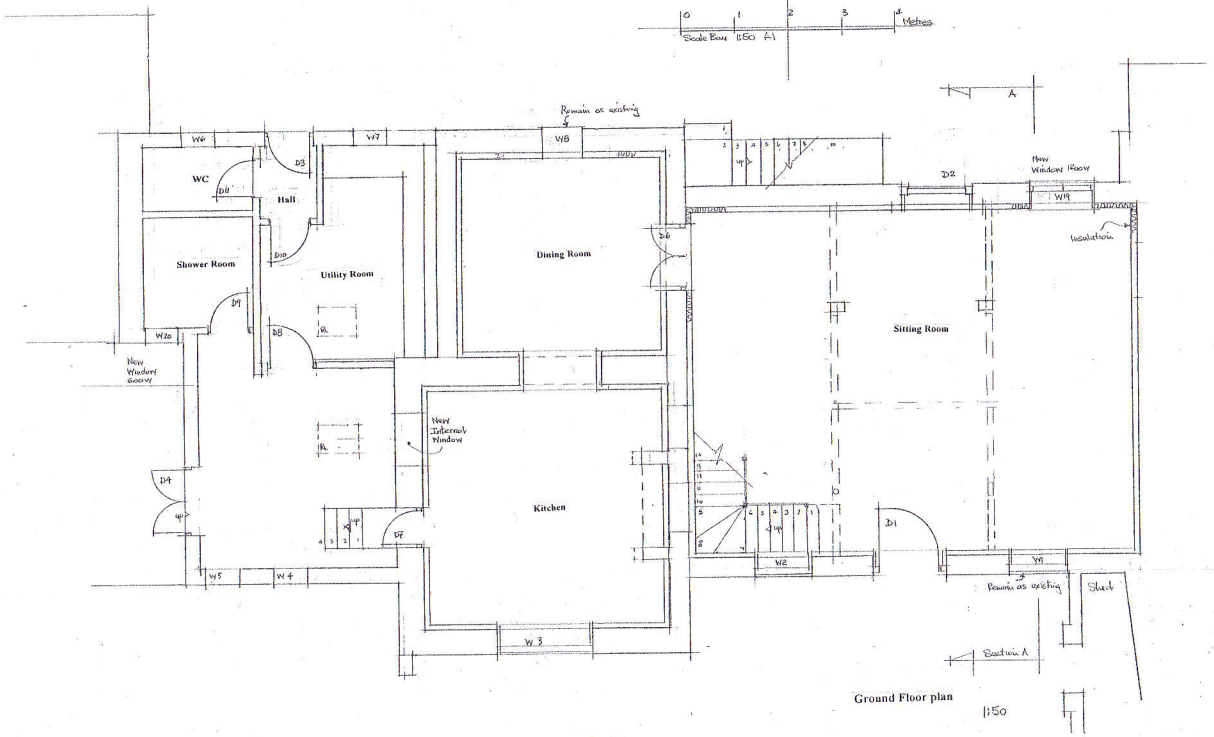

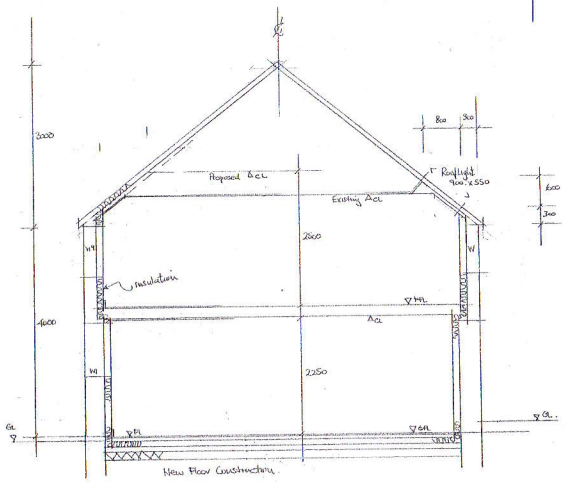

Section
1:50

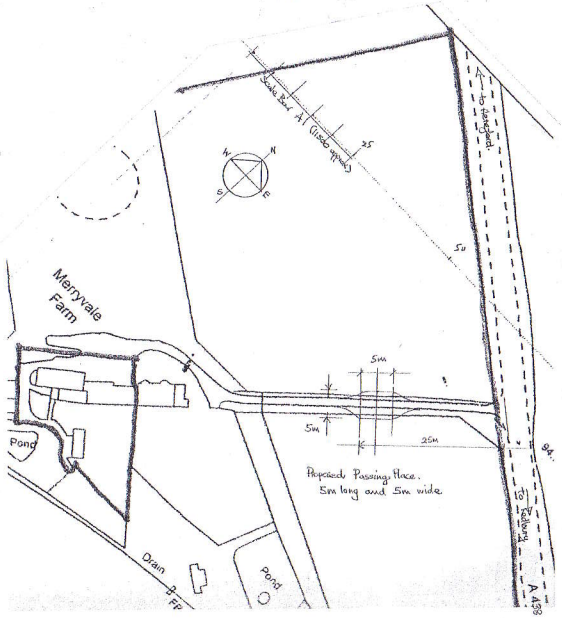

The copyright of this drawing belongs to Christopher F. Knock.
Do not scale off this drawing.

Date:	Revisions:	
12 May 2018	W1, 3 shower room	A
31 July 2018	Windows W1, W8 & W18 to remain as existing. W19 replace W18 reserve.	B

Christopher F. Knock
B. Sc. (Civil Engineering)
Architectural & Planning Consultant
Tel: 01531 635462
Email: chris@christopherknock.co.uk
Tinkers Grove Cottage
The Deer Park, Eastnor,
Nr. Ledbury
Herefordshire. HR8 1RQ

JOB TITLE: **The Oast House, Merrivale Farm, Eastwood, Ledbury, Herefordshire HR8 2RN**
For Mr and Mrs C. Armitage – conversion to residential

DRAWN BY: C. F. Knock
DRAWING TITLE: **\Proposed floor plans**
Section & Passing Place.

DATE: 26th March 2018 SCALE: 1:50 A1 DRAWING NO: **1318:1867:02** B