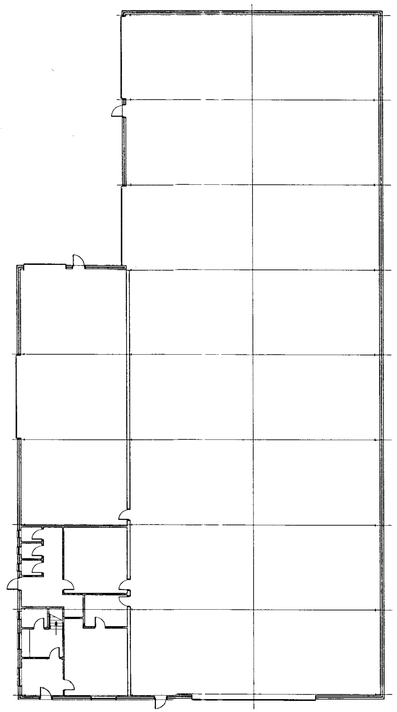

Existing Ground Floor Plan 1/200

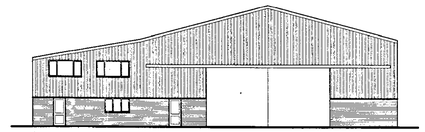

Existing South East Elevation 1/200

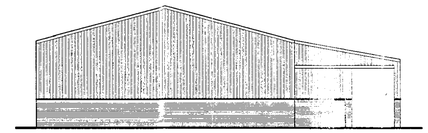

Existing North West Elevation 1/200

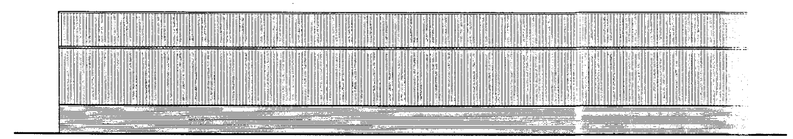

Existing North East Elevation 1/200

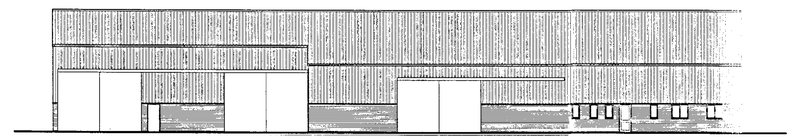

Existing South West Elevation 1/200

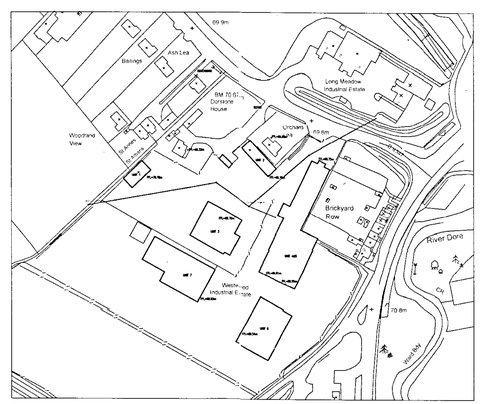

Existing Site Location Plan 1/2000

COLLINS ENGINEERING LTD

UNIT 5
WESTWOOD IND. EST.,
PONTRILAS,
HEREFORD.
HR2 0EL
tel. 01981 240682
fax. 01981 240496

TITLE	PROPOSED EXTENSION TO EXISTING INDUSTRIAL UNIT EXISTING PLANS, ELEVATIONS AND SITE PLAN		
CUSTOMER	P.H. AND H.H. COLLINS	DRN NJM	JOB No.
SITE ADDRESS	UNIT 7, WESTWOOD INDUSTRIAL	DATE 31.01.07	DRG No.
	ESTATE, PONTRILAS, HEERFORD.	SCALE AS SHOWN	01