NW/092670/FH

NW/092667/L

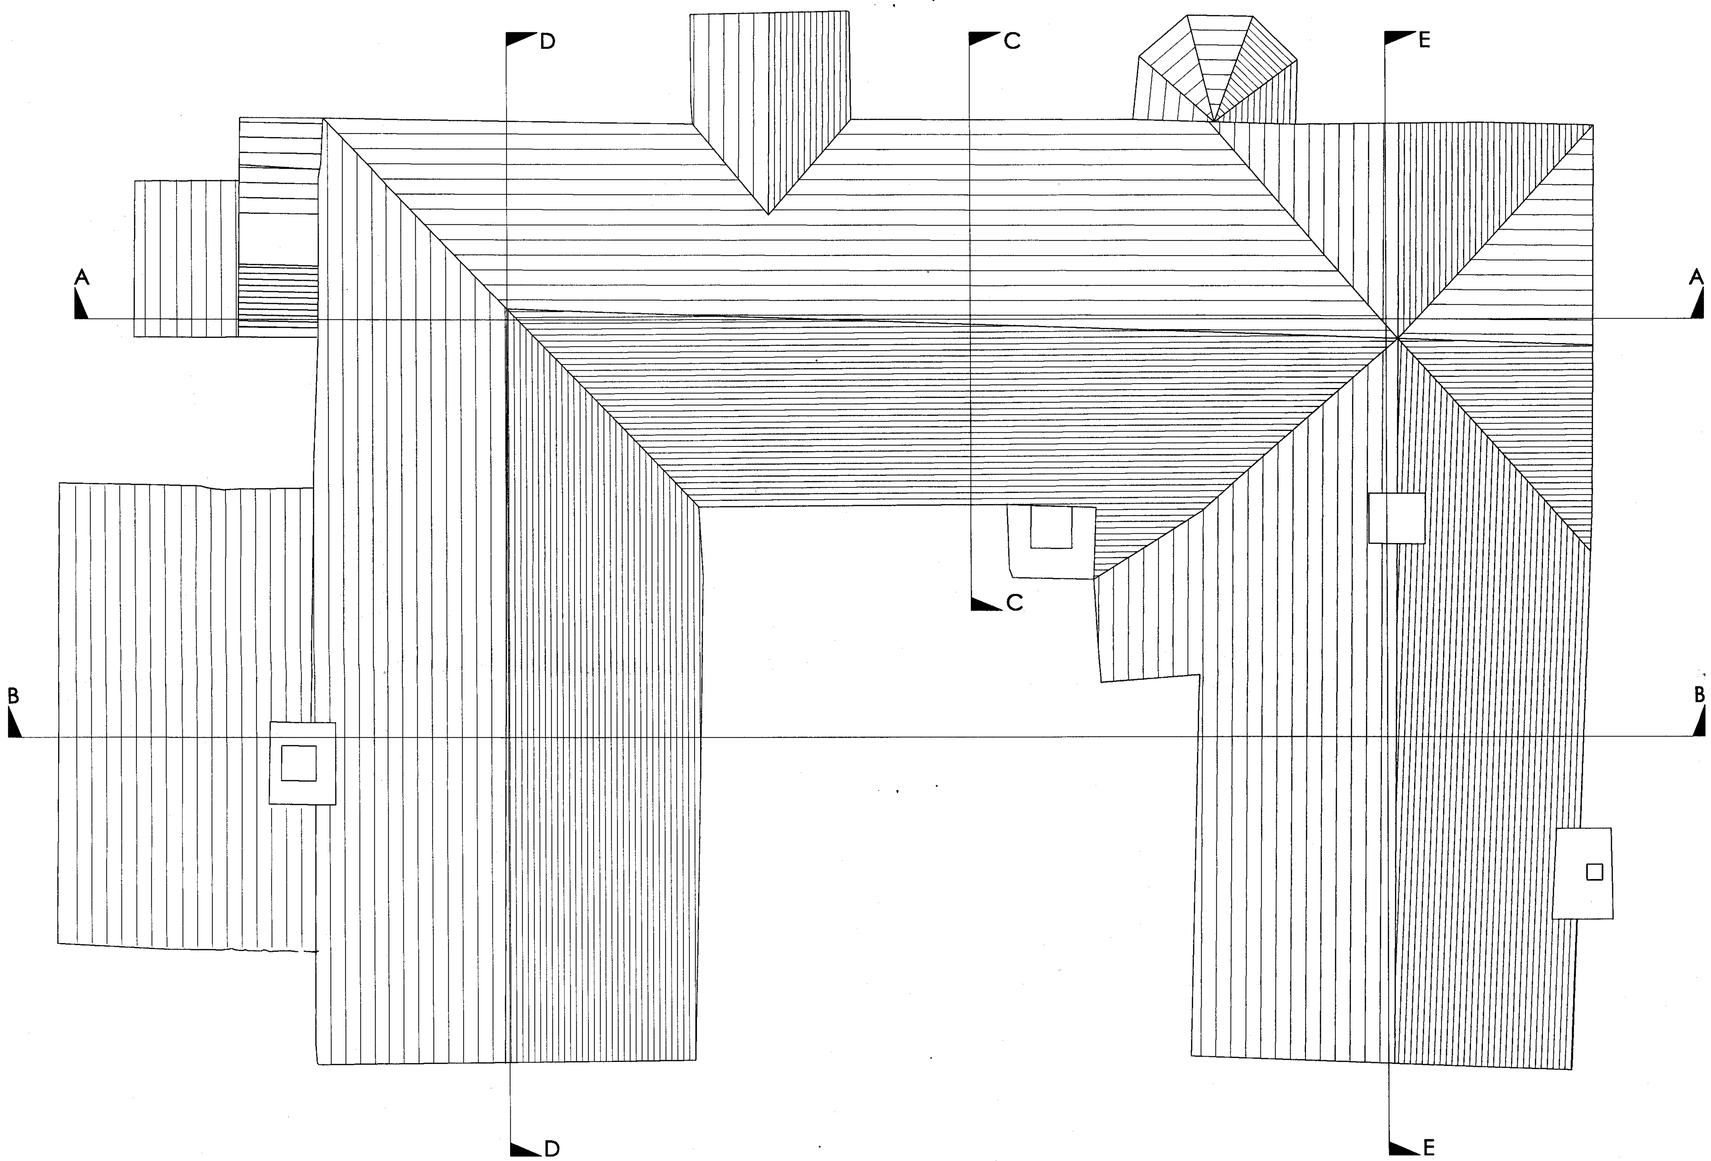

ROOF PLAN as EXISTING

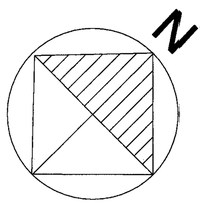

ORLETON MANOR
Orleton
Herefordshire

HEREFORDSHIRE COUNCIL
PLANNING SERVICES
DEVELOPMENT CONTROL
18 NOV 2009

Euston Park Developments Ltd

Roof Plan of Manor House
as Existing

Revision;

A	Amendments for Planning	Nov. 2009

ARROL AND SNELL LTD
ARCHITECTS, SURVEYORS, PLANNING & CONSERVATION CONSULTANTS
ST. MARY'S HALL, ST. MARY'S COURT, SHREWSBURY SY1 1EG
tel: 01743 241111 fax: 01743 241142 email: studio@arrolandsnell.co.uk

SCALE 1:50 @A1 DATE February 2007

DRAWING NO. 840-02-604A