NW/092667/L

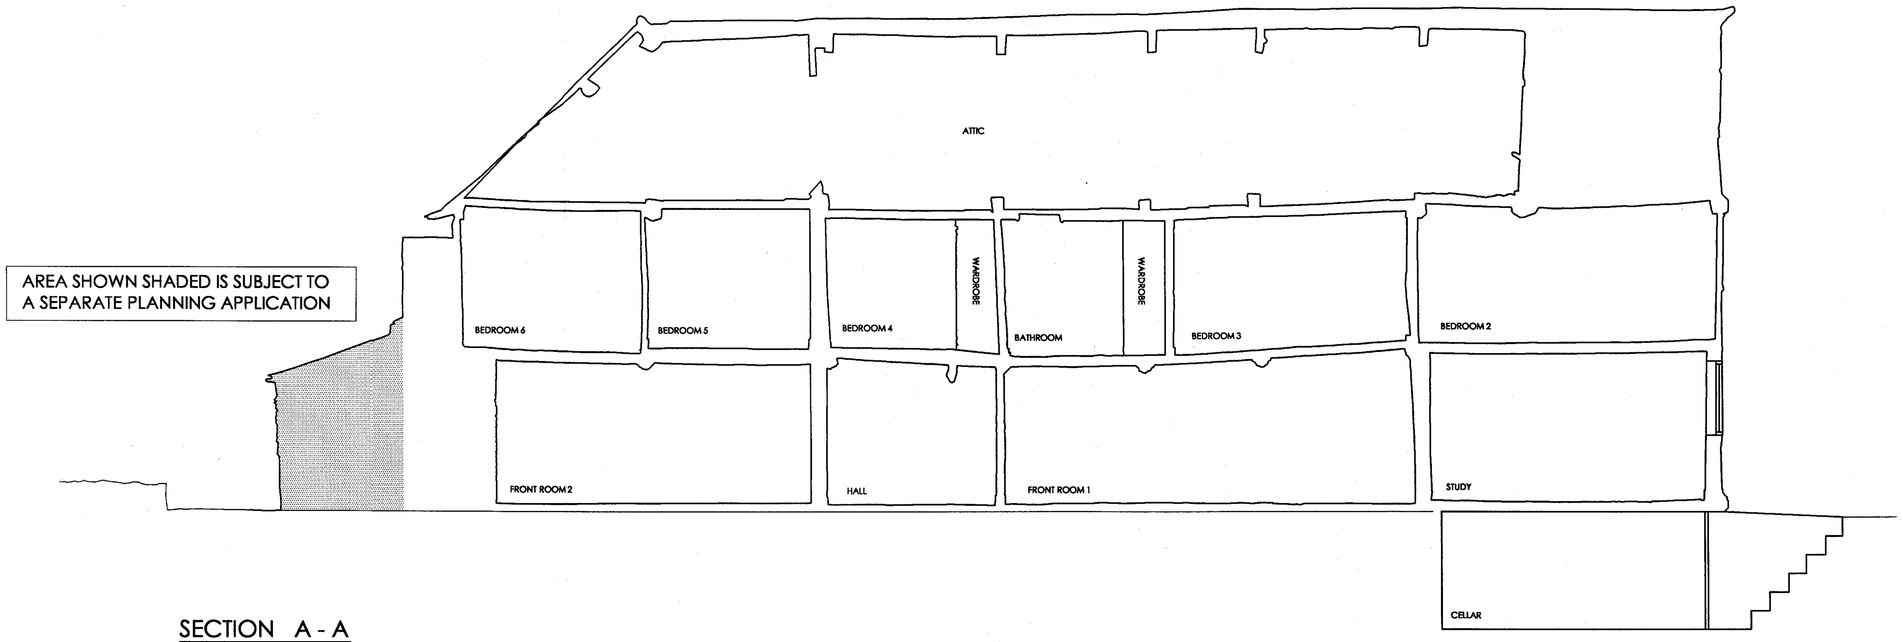

SECTION A - A

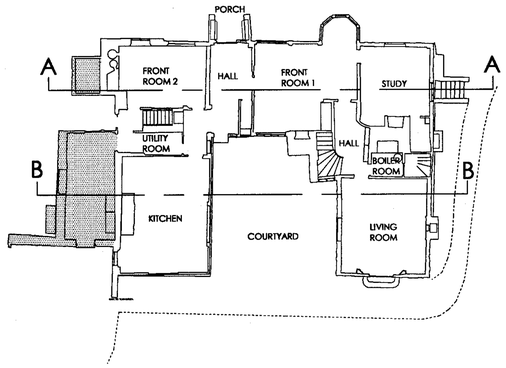

KEY PLAN scale 1: 200

AREA SHOWN SHADED IS SUBJECT TO
A SEPARATE PLANNING APPLICATION

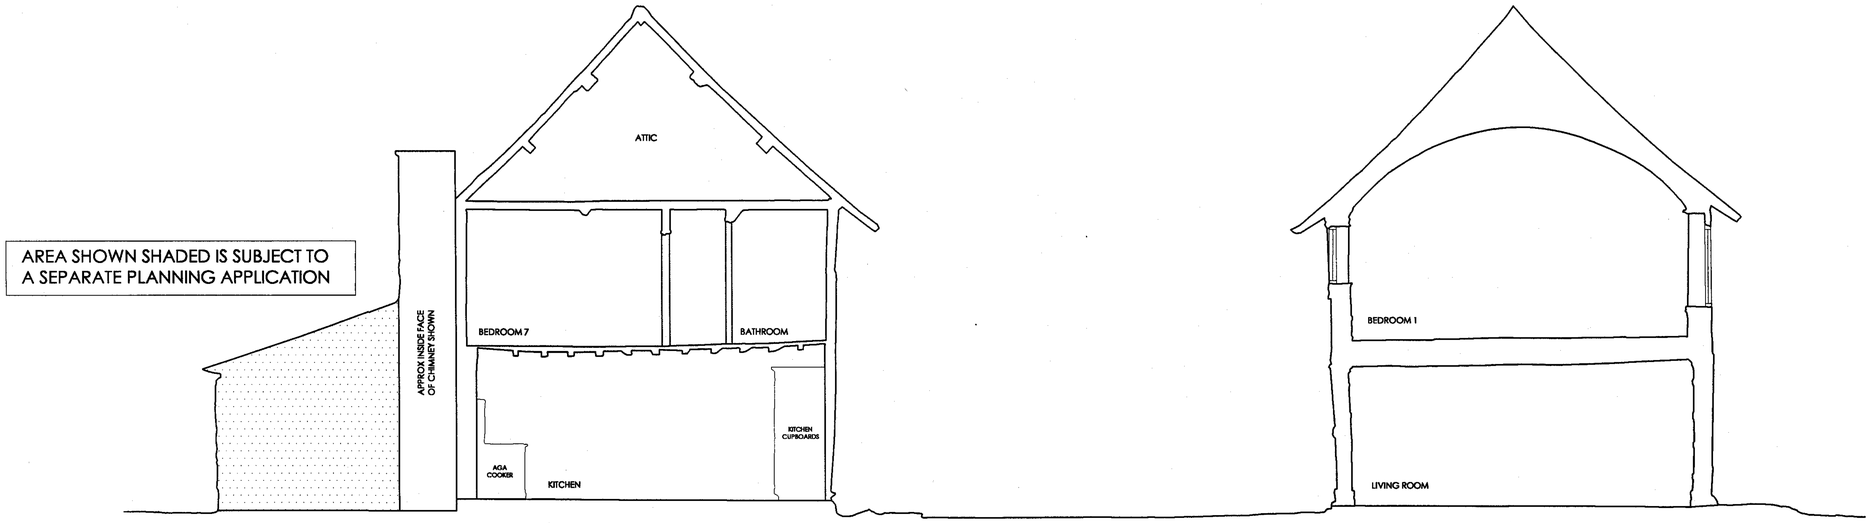

SECTION B - B

SECTIONS A - A and B - B as EXISTING

ORLETON MANOR
Orleton
Herefordshire

HEREFORDSHIRE COUNCIL
PLANNING SERVICES
DEVELOPMENT CONTROL
20 OCT 2009

Euston Park Developments Ltd

Sections A - A and B - B of Manor House as Existing

NW/092670/F H

ARROL AND SNELL LTD
ARCHITECTS, SURVEYORS, PLANNING & CONSERVATION CONSULTANTS
ST. MARY'S HALL, ST. MARY'S COURT, SHREWSBURY SY1 1EG
tel: 01743 241111 fax: 01743 241142 email: studio@arrolandsnell.co.uk

SCALE 1:50 @A1 DATE February 2007
DRAWING NO. 840/02/605