NOTES:
1. This drawing and its design is the copyright of Oschen Ltd and may not be reproduced in any form without their prior consent.
2. Do not scale off this drawing.
3. Dimensions to be checked on site.

HEREFORDSHIRE COUNCIL
07 DEC 2009

NE/093084/FH

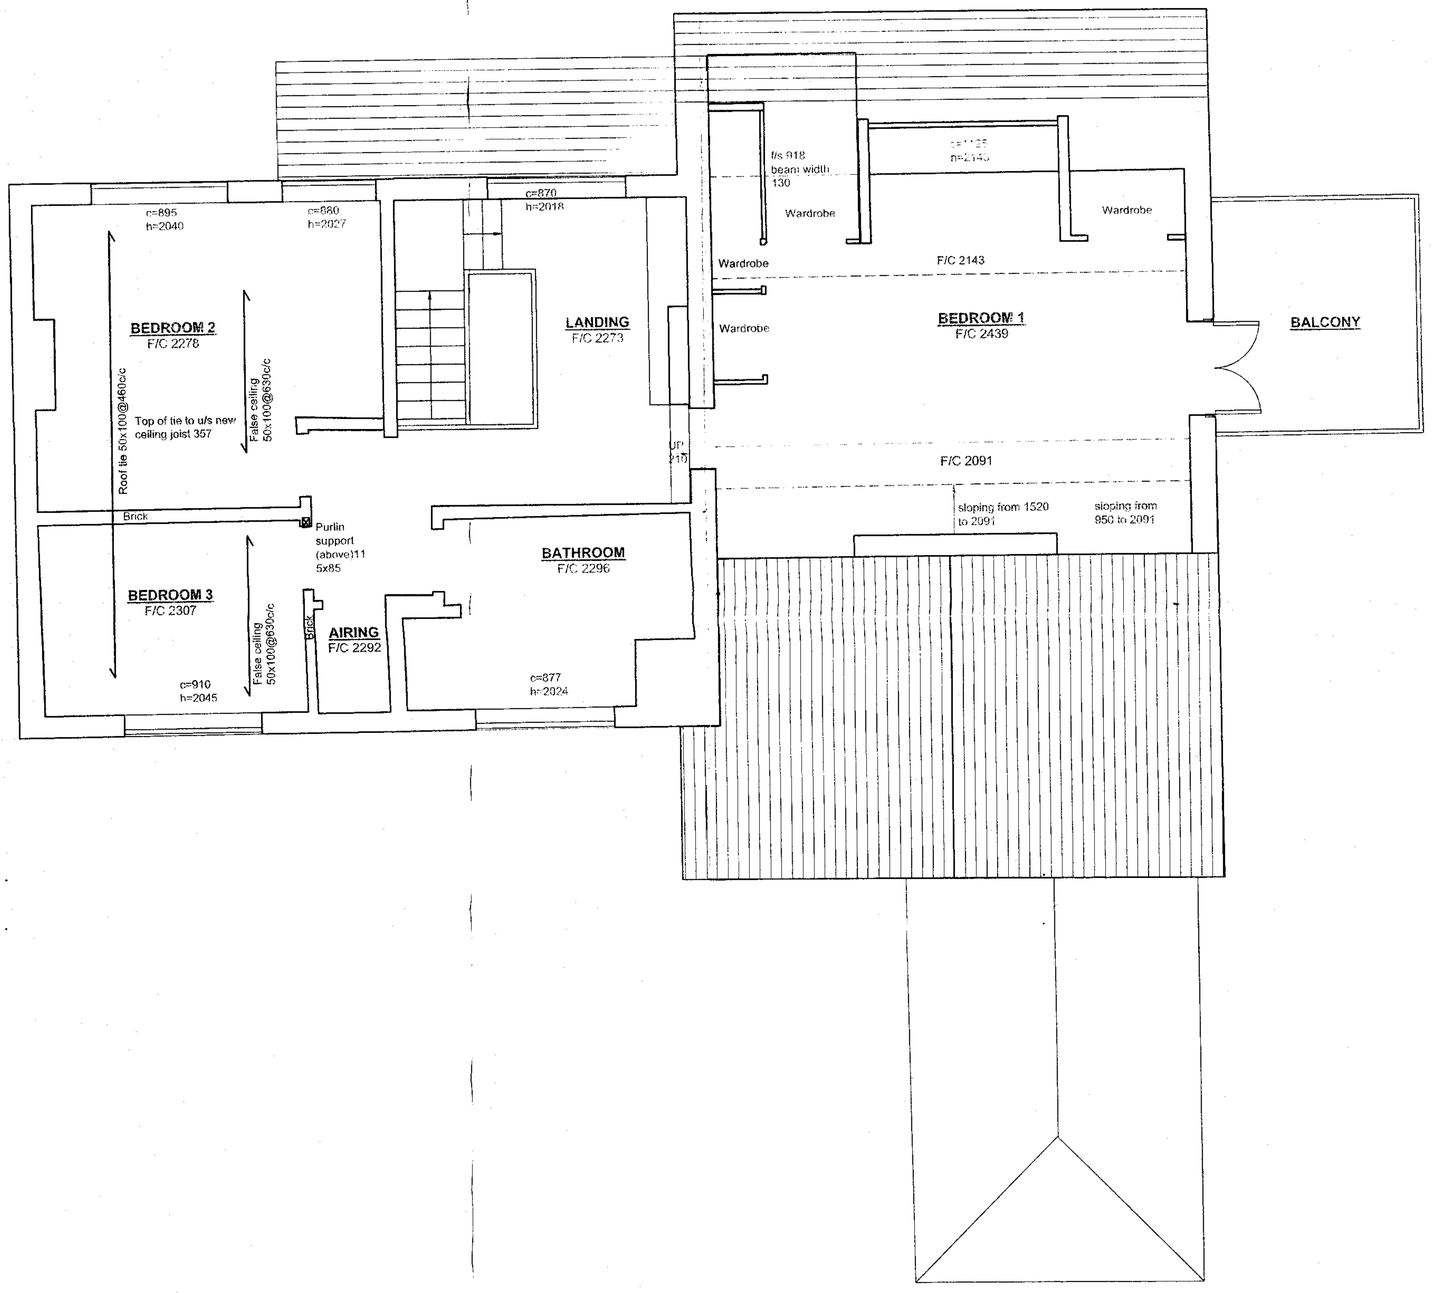

CLIENT:
Christopher Baddiley

RIBA ARCHITECTS

PROJECT:
Extension to:
Ferney Cottage
Mathon
Malvern
Herefordshire
WR13 5PP

HEREFORDSHIRE COUNCIL
PLANNING SERVICES
DEVELOPMENT CONTROL
07 DEC 2009
To:
Ack'd:

TITLE:
Existing First Floor Plan

DRAWING NO.
09-003-P21

REV.
.

SCALE:
1:50@A2

DATE:
Nov 09