N /101688/L

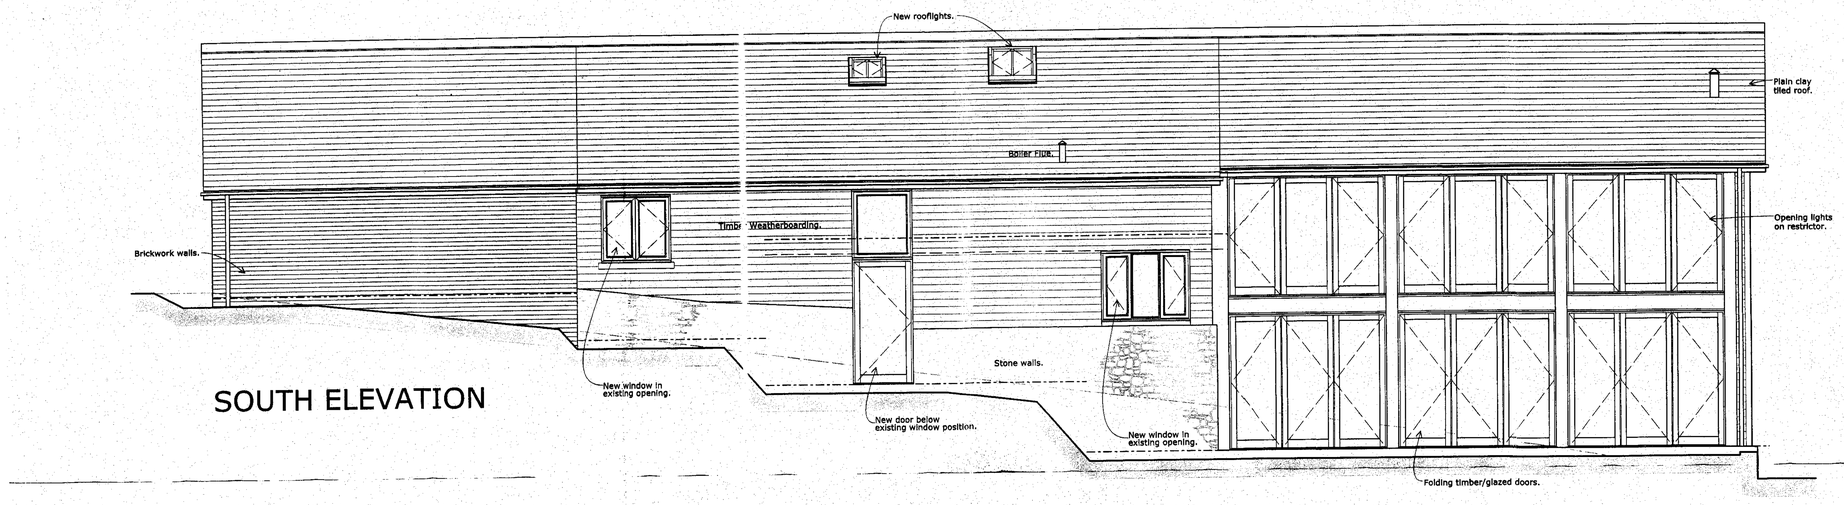

SOUTH ELEVATION

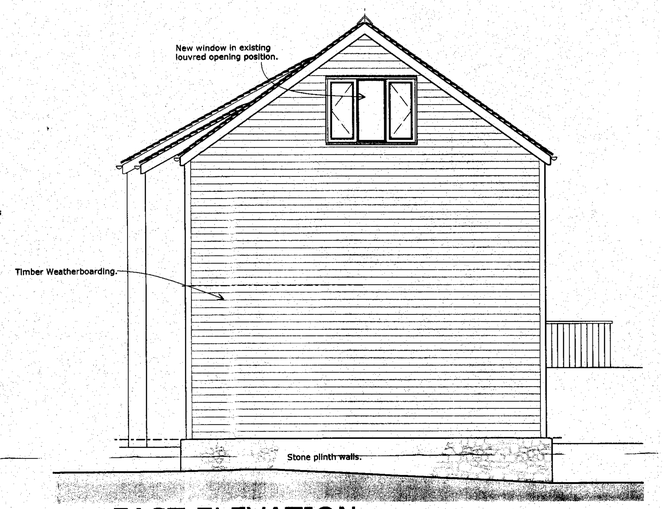

EAST ELEVATION

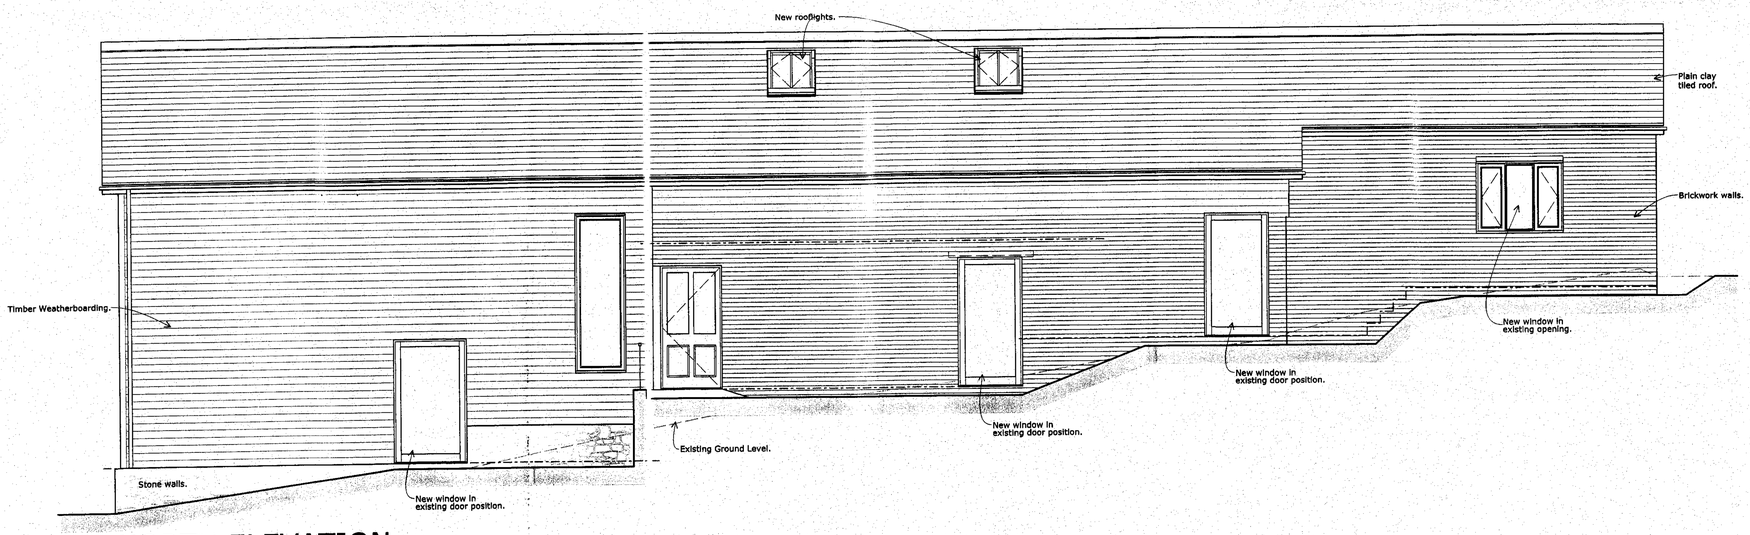

NORTH ELEVATION

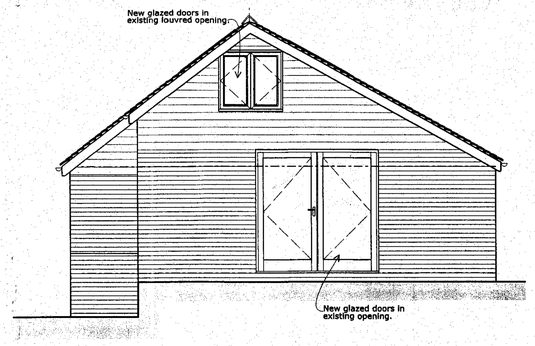

WEST ELEVATION

REVISIONS
C - 11-09-09 - approved window added to north elevation - S.N.
B - 07-09-09 - window amended to full length on north elevation - S.N.
A - 24-08-09 - additional window to west elevation - C.E.

hookmason architecture

Hook Mason Limited
41 Widemarsh Street
Hereford
HR4 9EA

t. 01432 352299
f. 01432 352272
e. info@hookmason.co.uk
w. hookmason.co.uk

MR & MRS L FLETCHER

BARN CONVERSION ADJACENT
THE COACH HOUSE
PUTLEY, HEREFORDSHIRE

PROPOSED ELEVATIONS

SCALE @ A1	DATE	DRAWING NO.
1:50	AUG 09	5719-1-2C
DRAWN BY C.E.		CHECKED BY