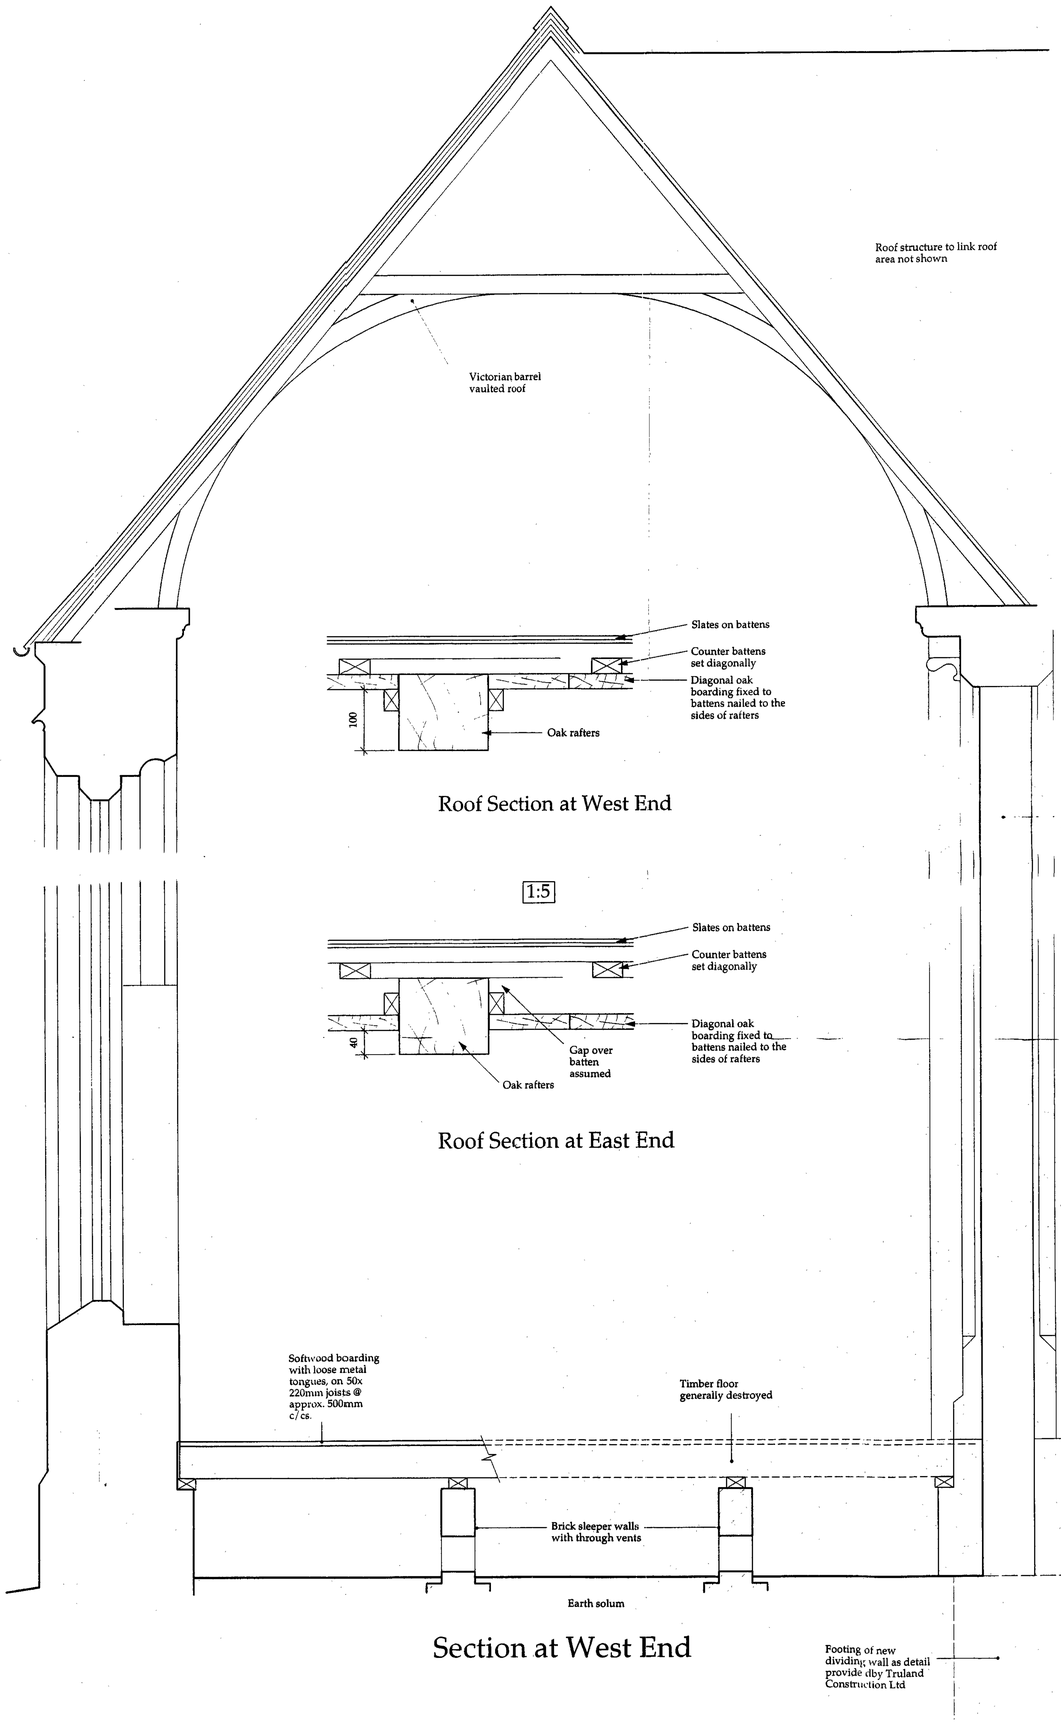

Roof Section at West End

1:5

Roof Section at East End

Section at West End

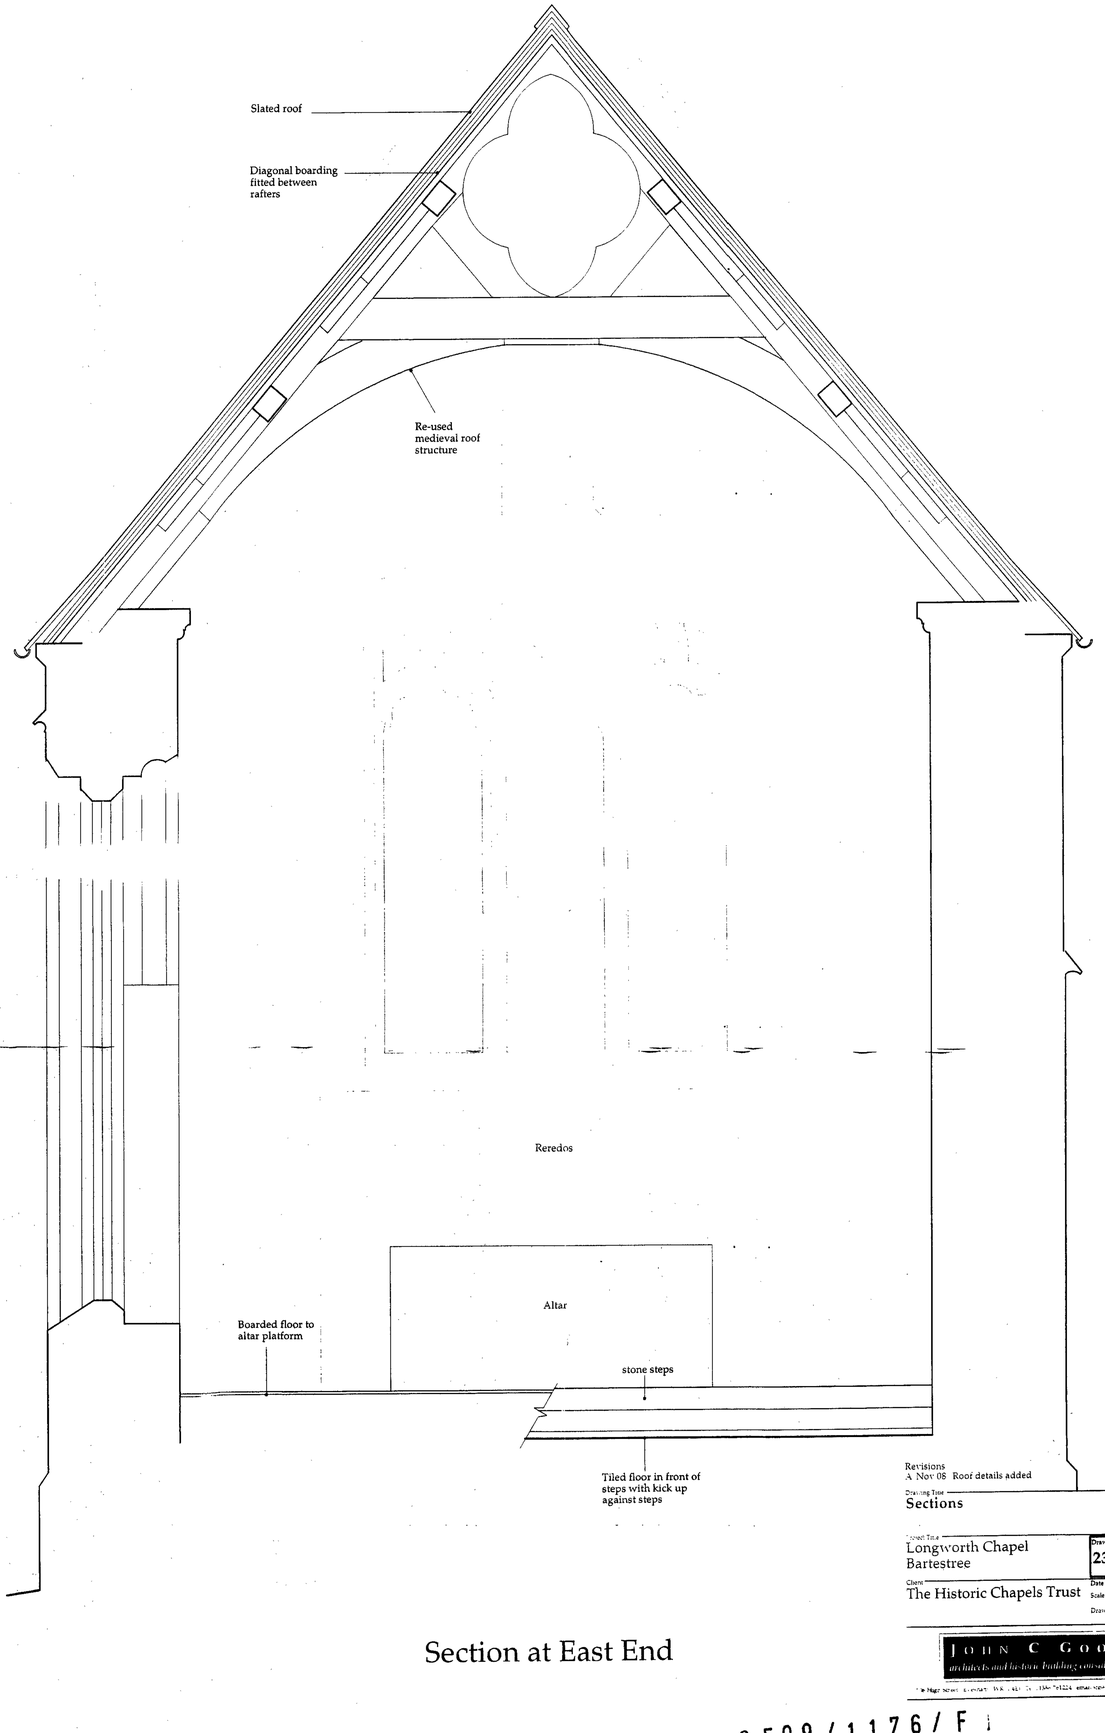

Section at East End

Revisions
A Nov 08 Roof details added

Drawing Title
Sections

Project Title
Longworth Chapel
Bartestree

Drawing Number
239A/S6a

Client
The Historic Chapels Trust

Date July 2008
Scale 1:20
Drawn by MRI

JOHN C GOOM
architects and historic building consultants

CE09/1176/F