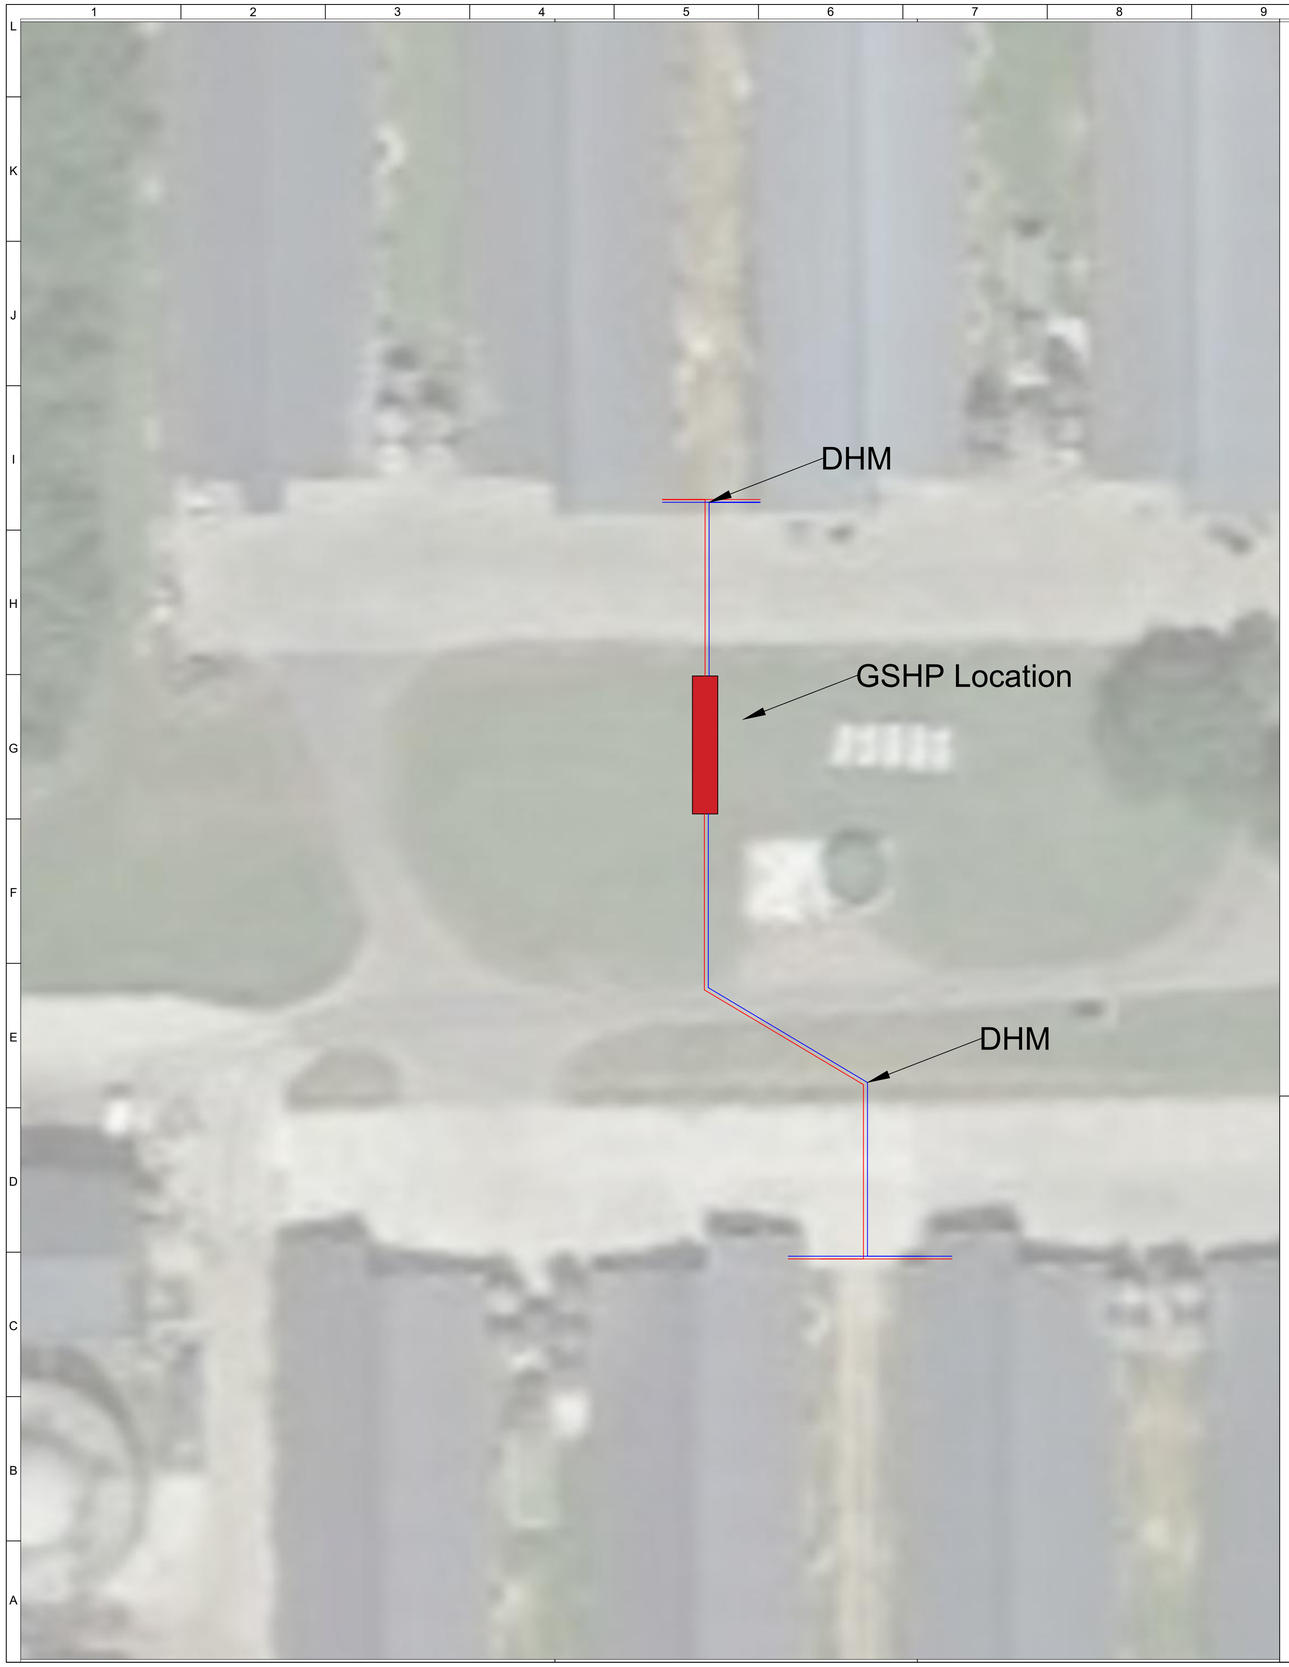

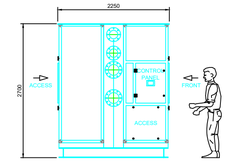

TYPICAL END VIEW ON A

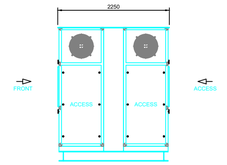

TYPICAL END VIEW ON B

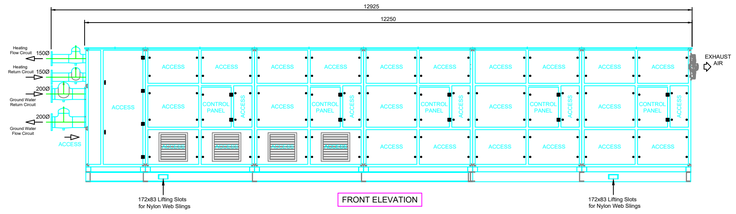

FRONT ELEVATION

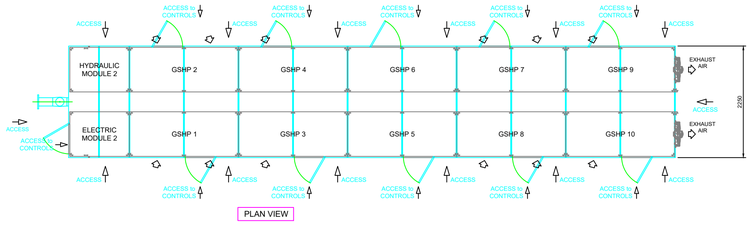

PLAN VIEW

DHM trench detail

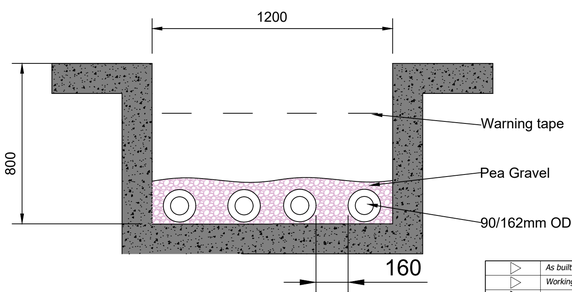

▷	As built drawing	Date	
▷	Working drawing	Date	
▶	For approval	Date	12/07/2019
▷	Preliminary drawing	Date	

IPT Technology Ltd. Cooper House, Orbett Business Park, Stoke Prior, B60 4EA
Tel: 01527 492770 / fax: 01527 492744
www.inlplanttech.co.uk

Building: Bedstone Growers, Heath Farm, Craven Arms

DESIGNER	M.Evans		12/07/2019	Drawing: Collector layout	Issue: 3
CHK'D, APP'D	N.Surname		01-01-2015		
CLIENT APP'D	N.Surname		01-01-2015		
SHEET SIZE: A1	Client: Phil Mann			Project No.: IPTC1038-102	Sheet: 1 / Sheets: 1

Copyright IPT TEchnology Limited This drawing which is the property of IPT Technology ltd, is the subject of Intellectual Property Rights including copyright and design right and shall not be reproduced, copied, loaned or submitted to any other party without the written consent of IPT Technology ltd