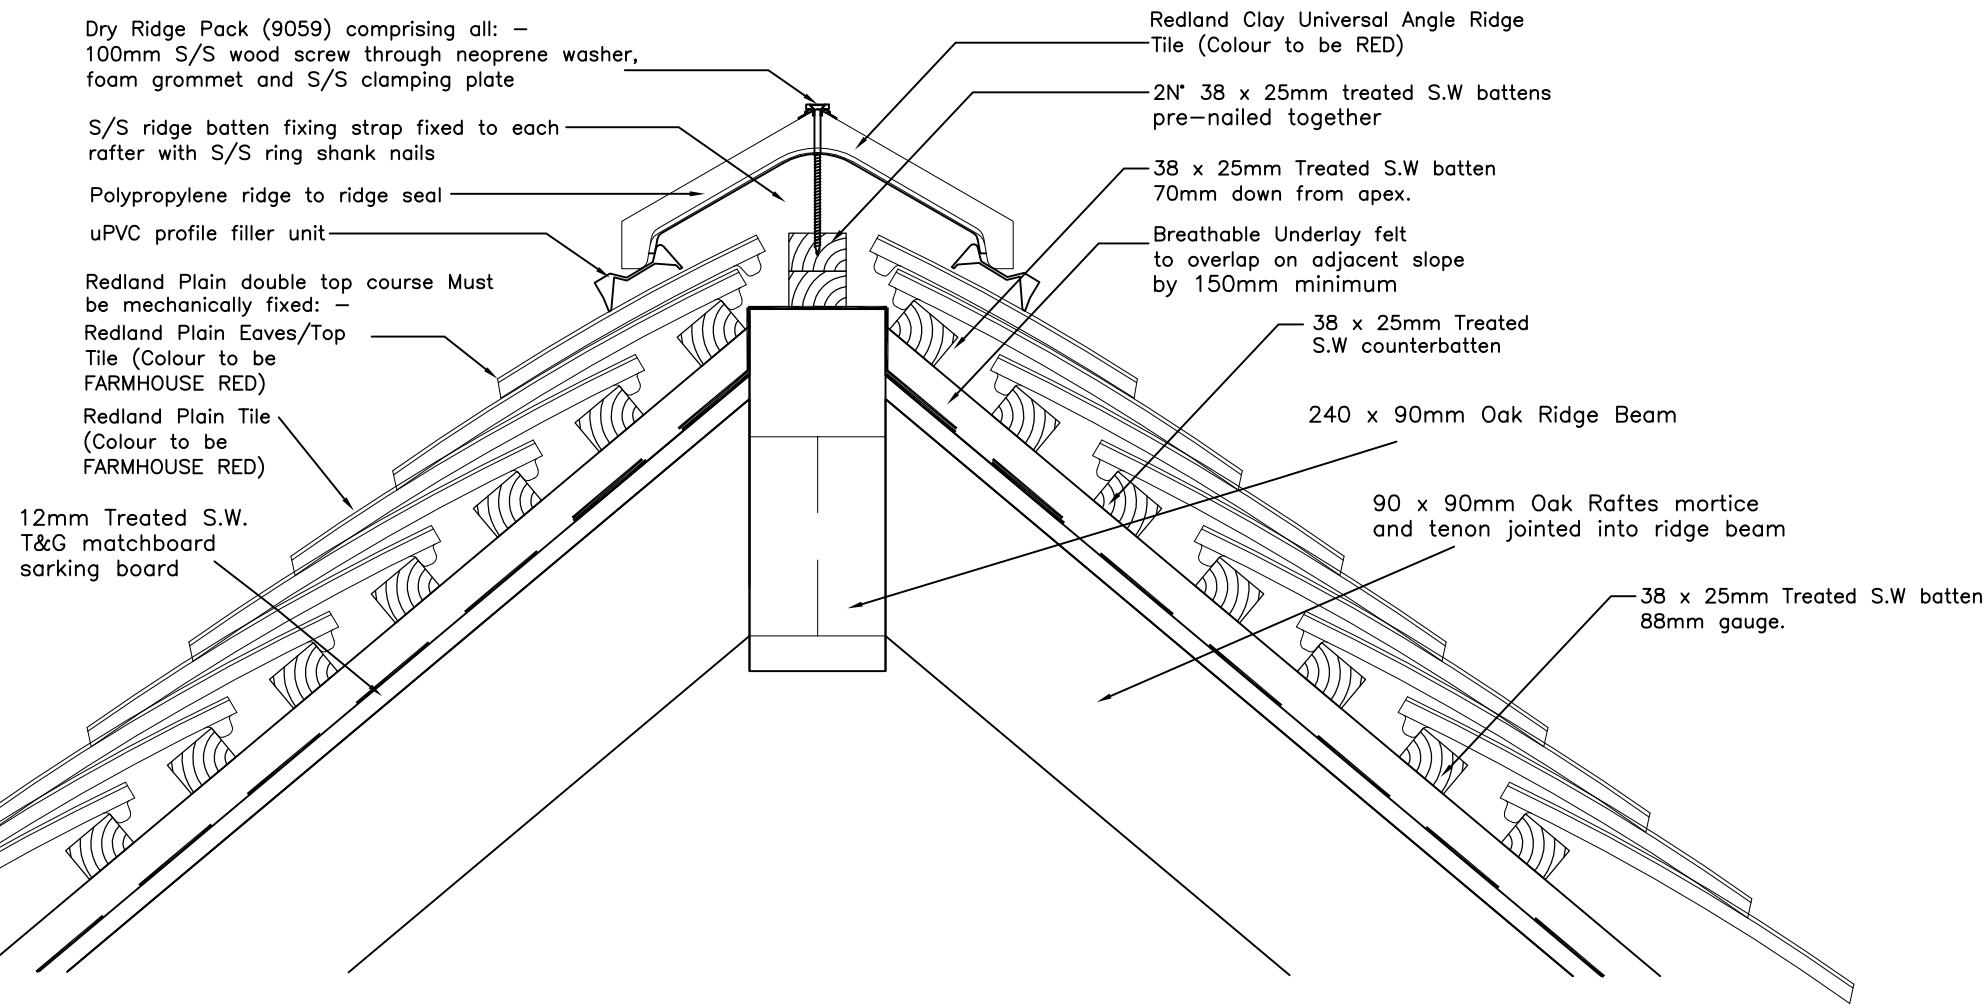

NOTE

THIS DRAWING IS THE COPYRIGHT © OF GAP ARCHITECTURAL & ENGINEERING DESIGN SERVICES. IT MUST NOT BE COPIED (EITHER IN FULL OR PART) NOR AMENDED WITHOUT THE EXPRESS WRITTEN CONSENT OF GAP ARCHITECTURAL & ENGINEERING DESIGN SERVICES.

ANY AMBIGUITIES, ANOMALIES, DISCREPANCIES, OR OMISSIONS MUST BE REPORTED TO GAP ARCHITECTURAL & ENGINEERING DESIGN SERVICES.

DO NOT SCALE USE DIMENSIONS ONLY

THIS DRAWING IS TO BE READ IN CONJUNCTION WITH THE GENERAL SPECIFICATION AND ANY COSSH DOCUMENTS RELAING TO SPECIFIC MATERIALS.

WHERE NON–GENERIC MATERIALS HAVE BEEN SPECIFIED, ALTERNATIVES MAY ONLY BE USED WITH THE WRITTEN CONSENT OF GAP ARCHITECTURAL & ENGINEERING DESIGN SERVICES. AS THIS MAY AFFECT THE ENERGY PERFORMANCE RATING OF THE BUILDING AND HENCE FAILURE UNDER APPROVED DOCUMENT PART L OF THE BUILDING REGULATIONS.

GAP ARCHITECTURAL & ENGINEERING DESIGN SERVICES

22 Ty–Isaf
PenYrHeol
Caerphilly
Caerphilly CBC CF83 2RG

Tel: 01443 831844
Mobile: 07923265127
Email: info@gap–architectural.co.uk
Web: www.gap–architectural.co.uk

Client: Mr & Mrs Tobin

Revision	Date
.	.

Project Title: **Burghill Lodge, Canon Pyon, Hereford.**

Drawing Title: **Proposed New Porch Extension Roof Construction Details**

Office of Origin: VALLEYS OFFICE

Status: **PLANNING**

Drawn By: SBH

Date: MAY 2017

Project No.: **17–007**

Scale: 1/5 @ A3

File: .

Drawing No.: **302**

Revision: .