This drawing is copyright. Do not scale from drawing. The Main Contractor is to check all dimensions and report any discrepancies to the Project Architect prior to work on site.

CE06/1999/L

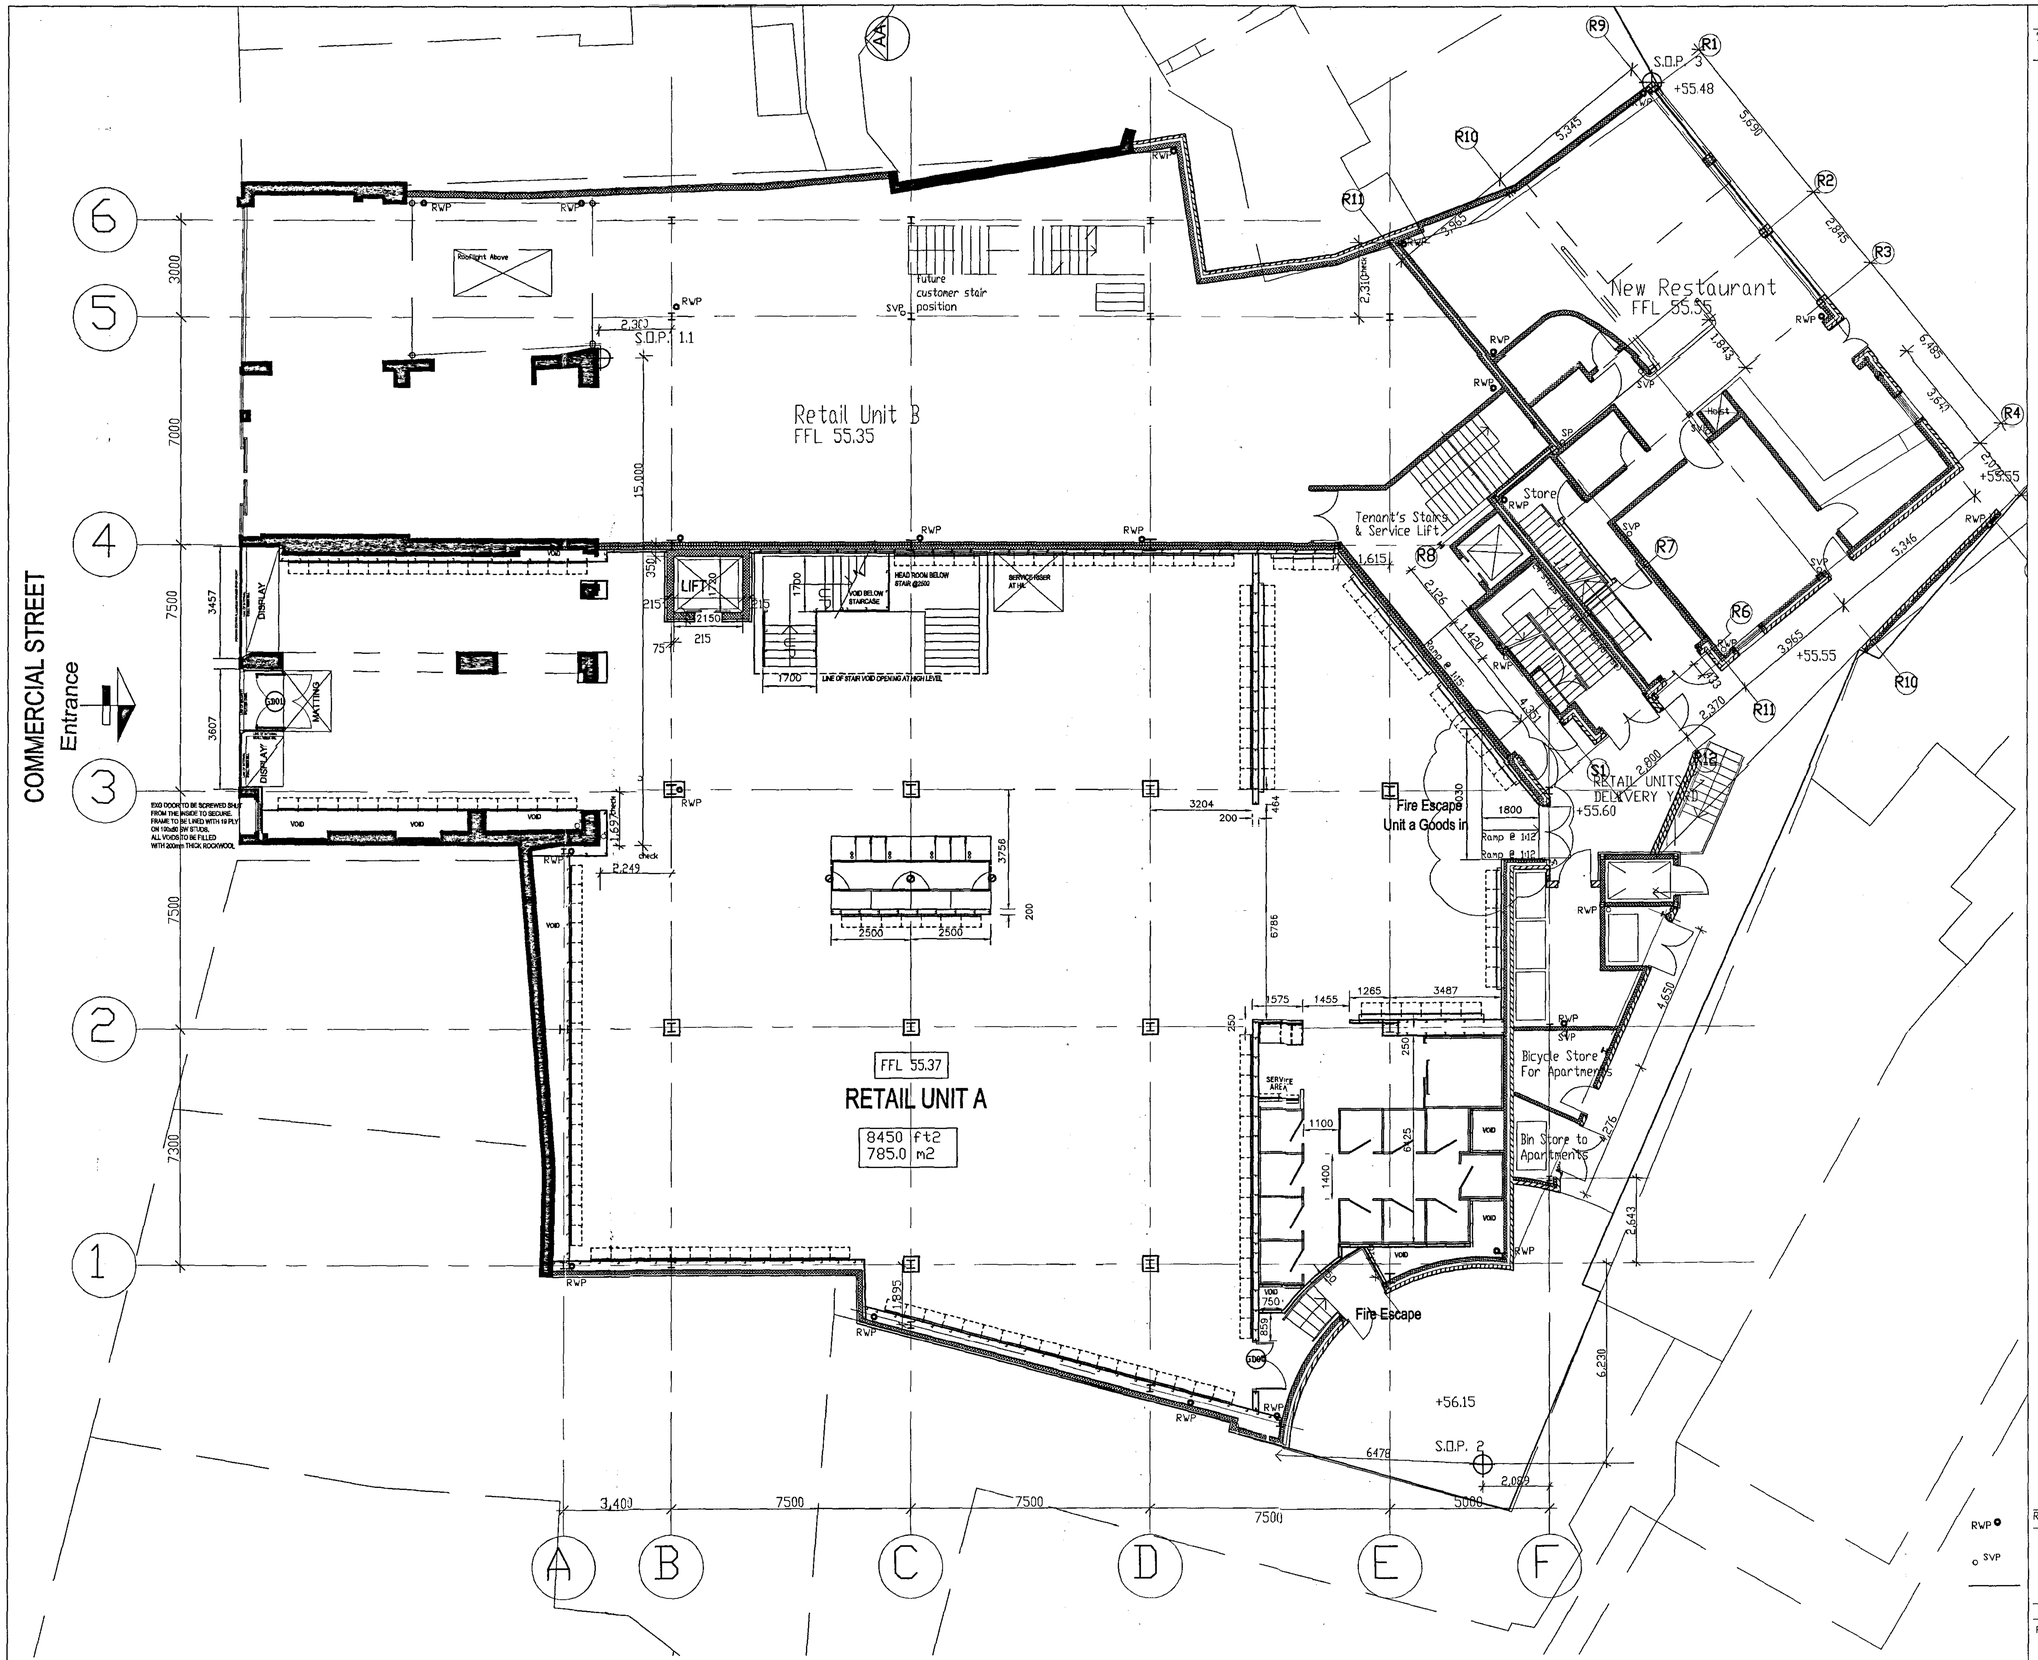

Rev	Date	Dr	Notes
B	26-05-06	MN	SHOPFRONT – ENTRANCE AREA REVISED.
A	23-05-06	MN	SHOPFRONT – ENTRANCE AREA REVISED.

Joseph and Partners

ARCHITECTS PLANNING CONSULTANTS URBAN DESIGNERS ©

PROJECT: Proposed Development at – H&M COMMERCIAL STREET HEREFORD

Title: GROUND FLOOR PLAN

Scale: 1-100

Date: APRIL 2006

Drawn by:

Chkd. by: MN

4, Swan Court, Tanner Street, London, SE1 3LE
Tel: 020 7403 2272 Fax: 020 7403 1215
email: architects@josephandpartners.co.uk

Job No:	Status:
5070	P
Dwg No: 001	Rev: B