'agricultural' wire stock fence

permiable 'grass crete' type surface

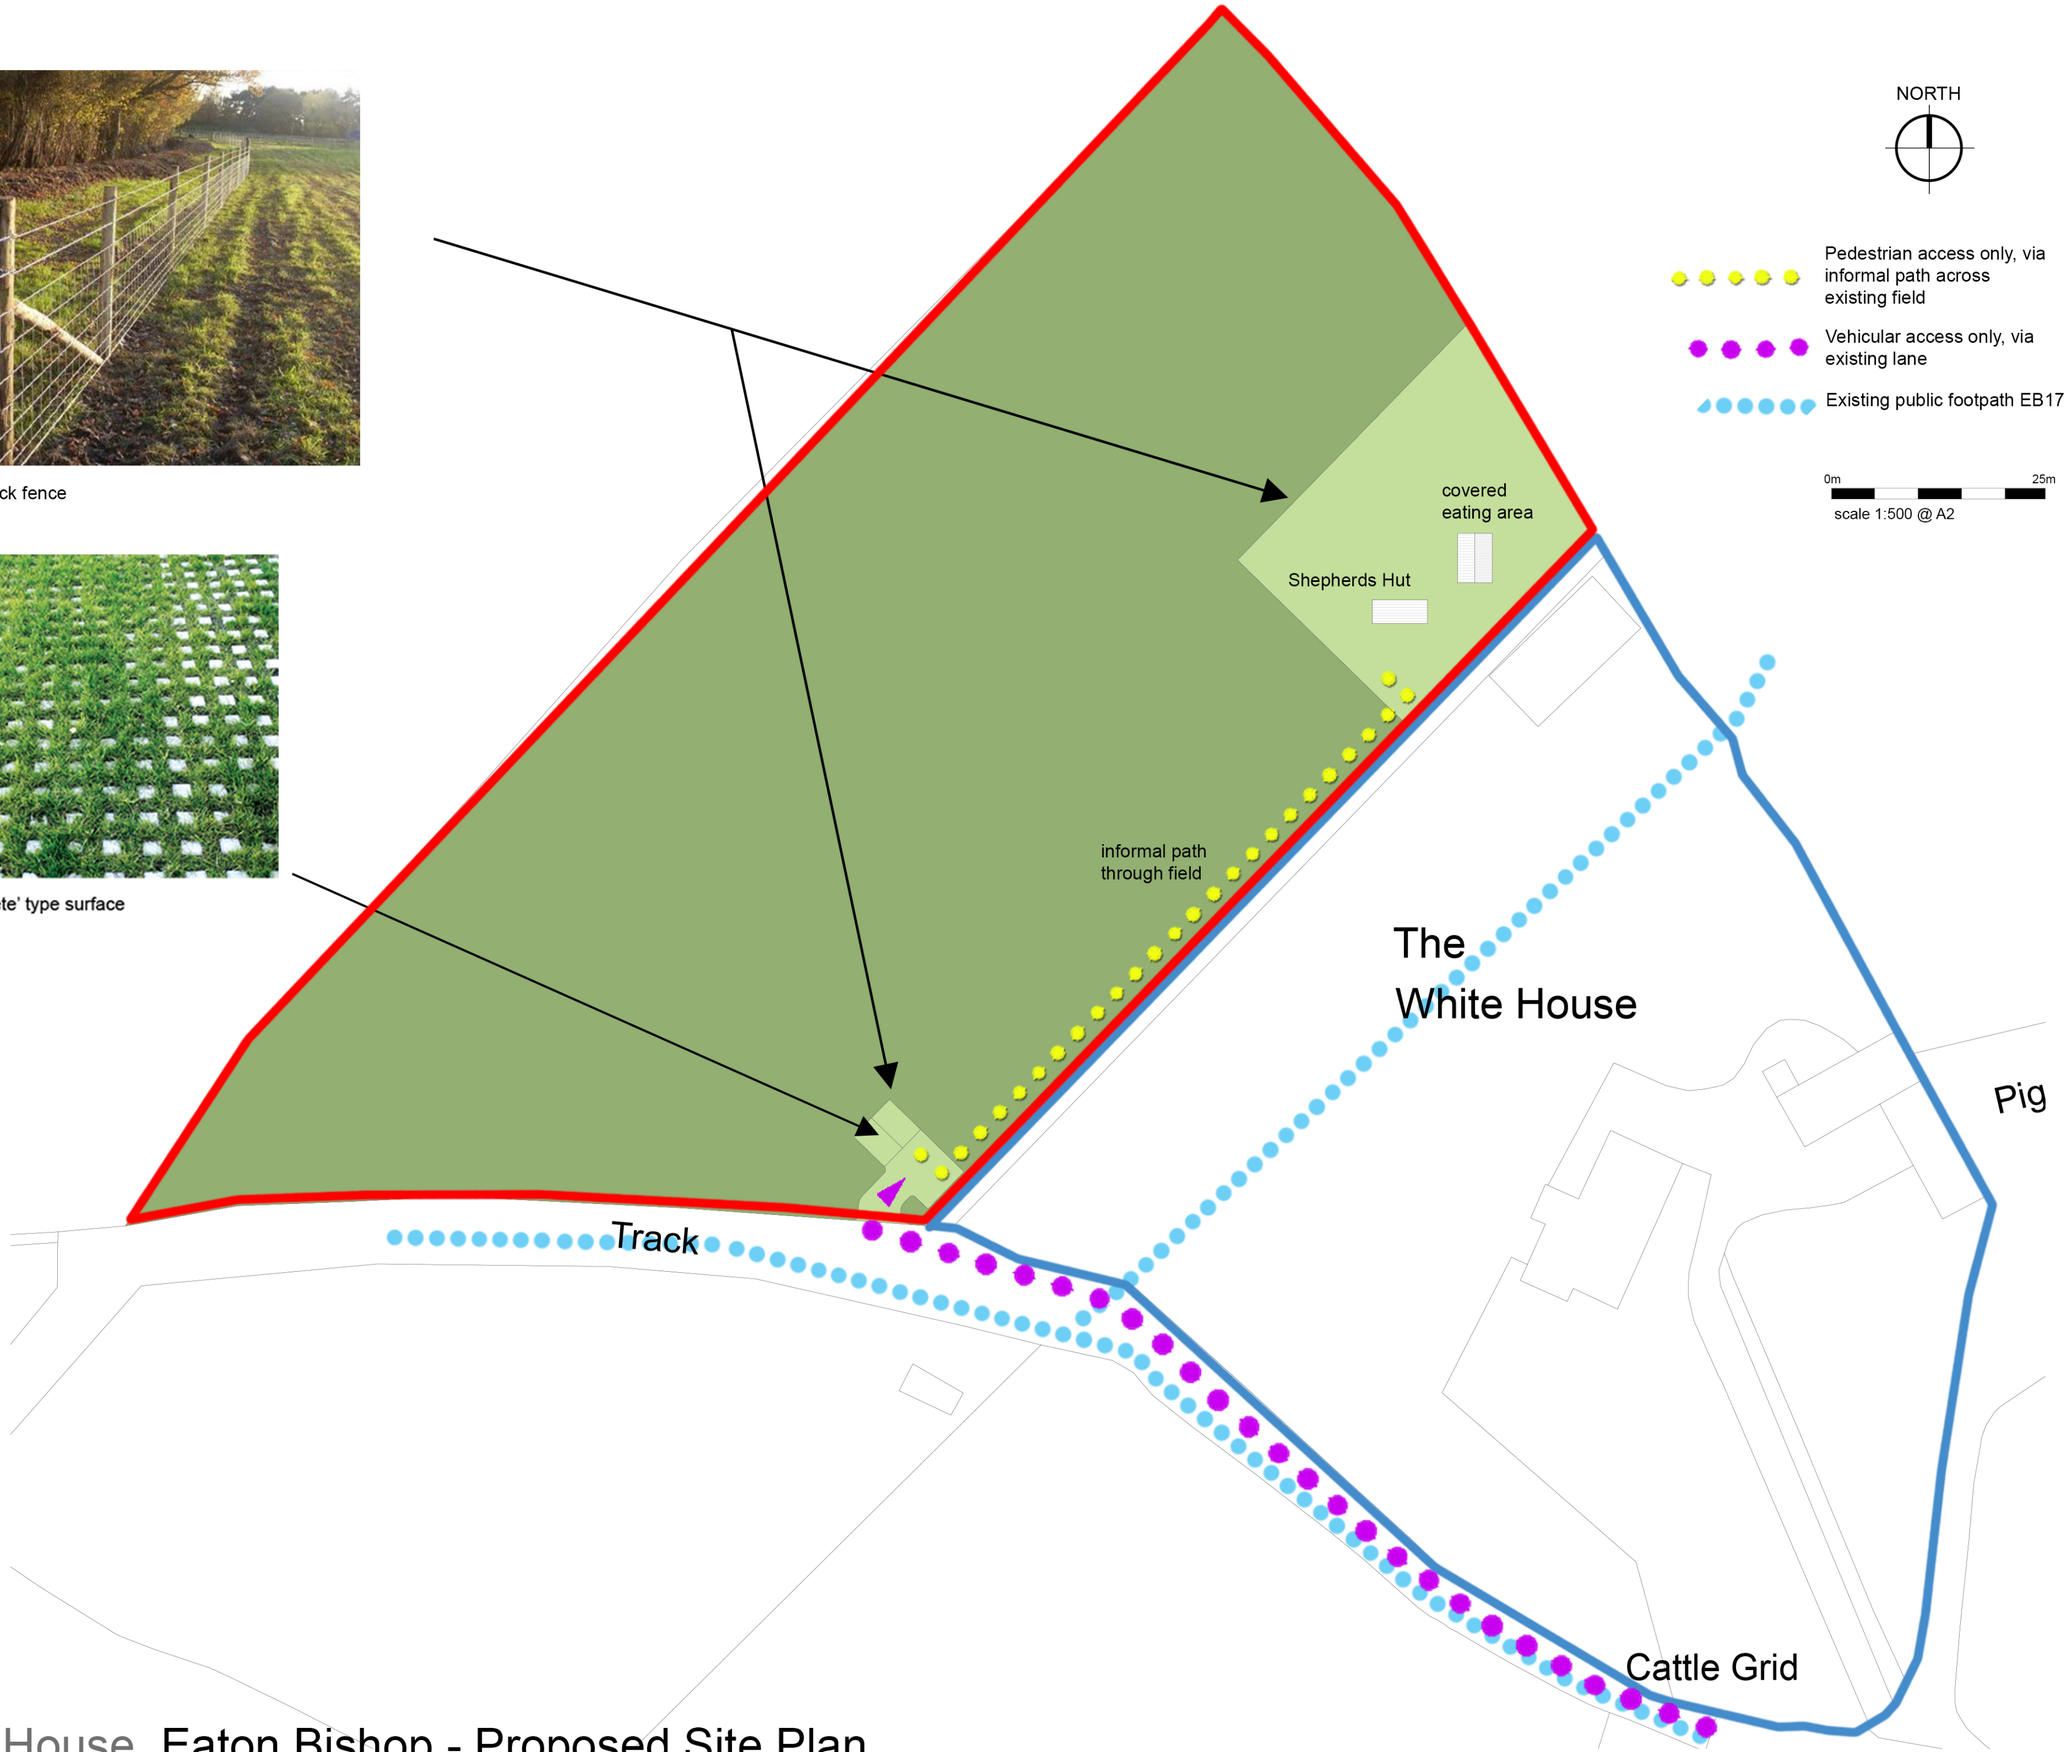

A-03-050 rev P2

The White House, Eaton Bishop - Proposed Site Plan