SE/100075/F

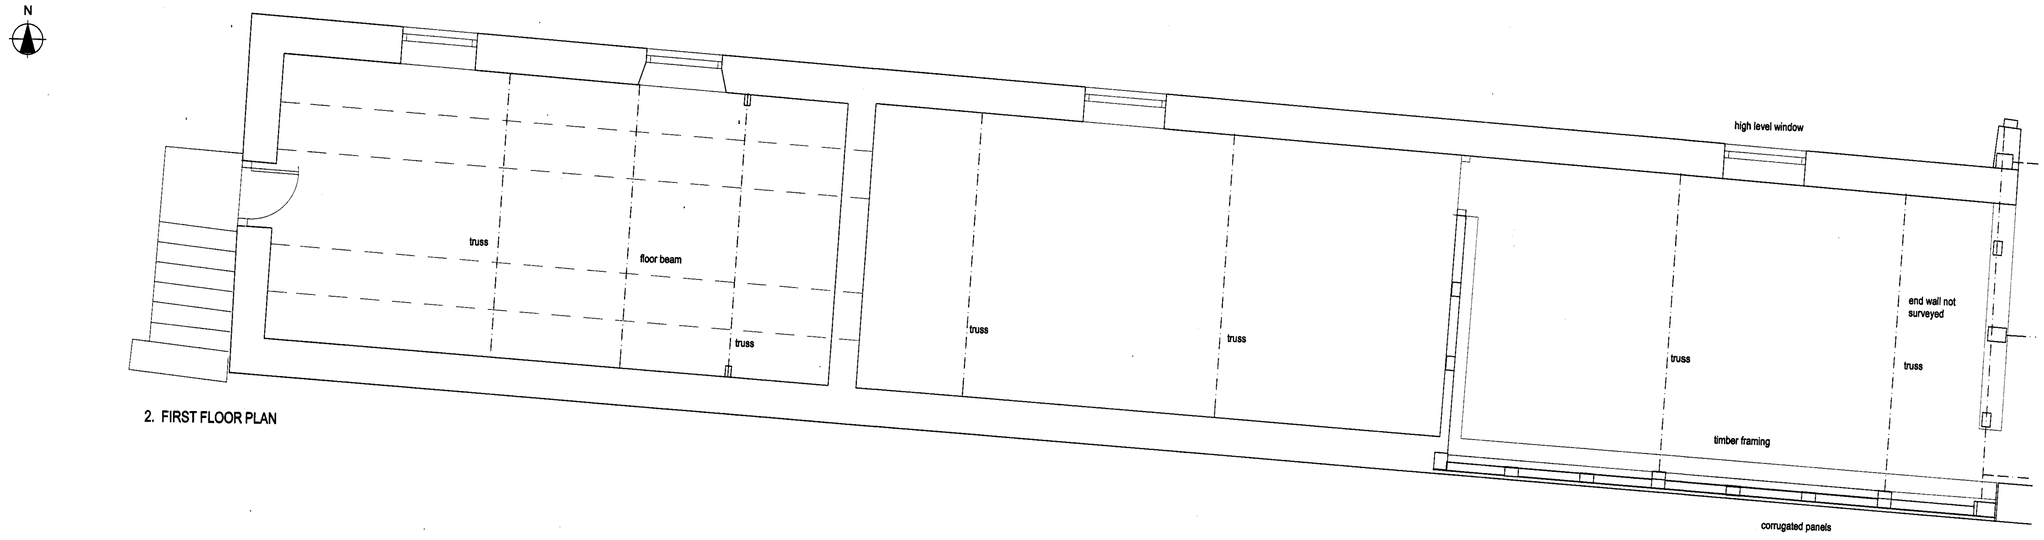

2. FIRST FLOOR PLAN

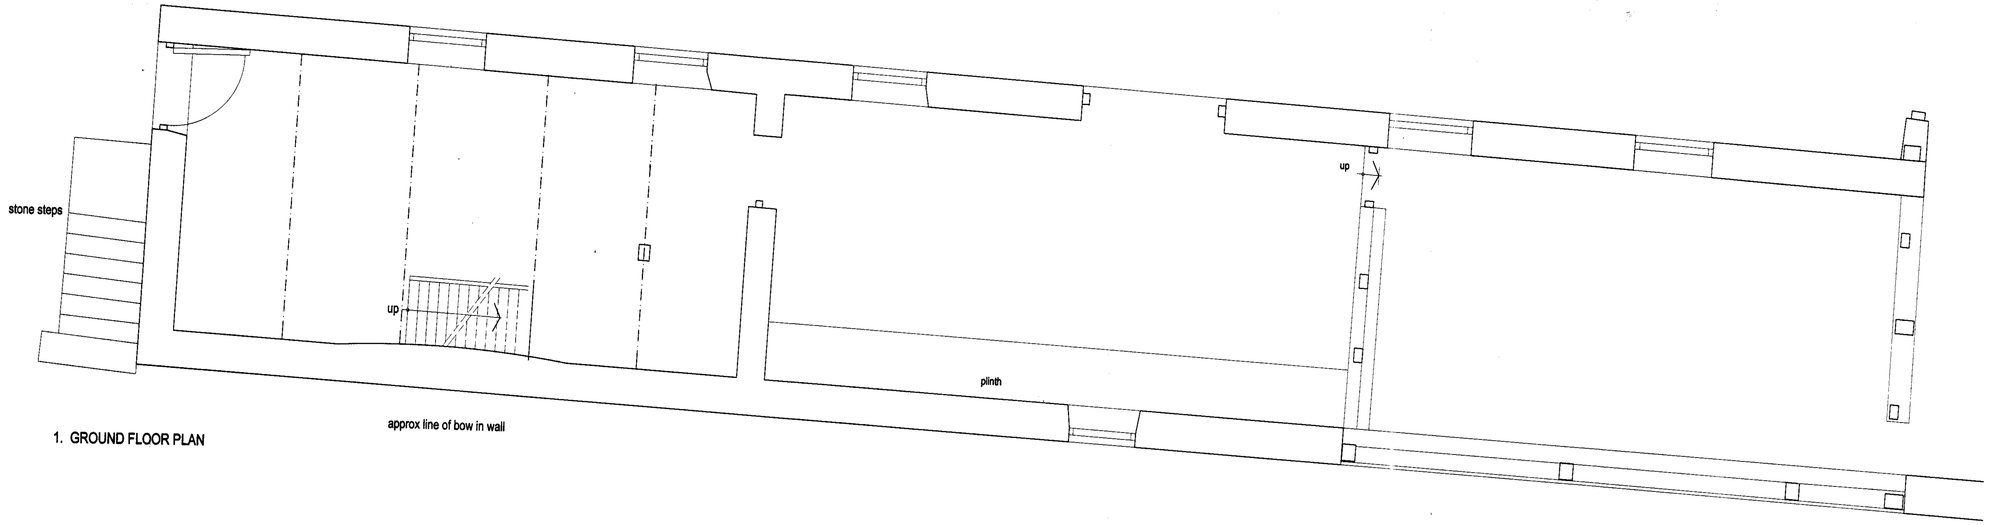

1. GROUND FLOOR PLAN

- 7 FEB 2010

PROPOSED BARN CONVERSIONS, THE GROVE, LLANGROVE, HFDS, HR9 6EN

MR J PEARSON

THE BYRE EXISTING FLOOR PLANS

1:50	SEPT.09	09/611.02

COLIN GOLDSWORTHY MCIAT MaPS

CHARTERED INSTITUTE OF ARCHITECTURAL TECHNOLOGISTS

ASSOCIATE: LORRAINE WHISTANCE MCIAT
85 ST OWEN STREET HEREFORD HR1 2JW
TELEPHONE 01432 276100 FAX 01432 271762
email enquiries@colin-goldsworthy.co.uk