SE06/0565/L

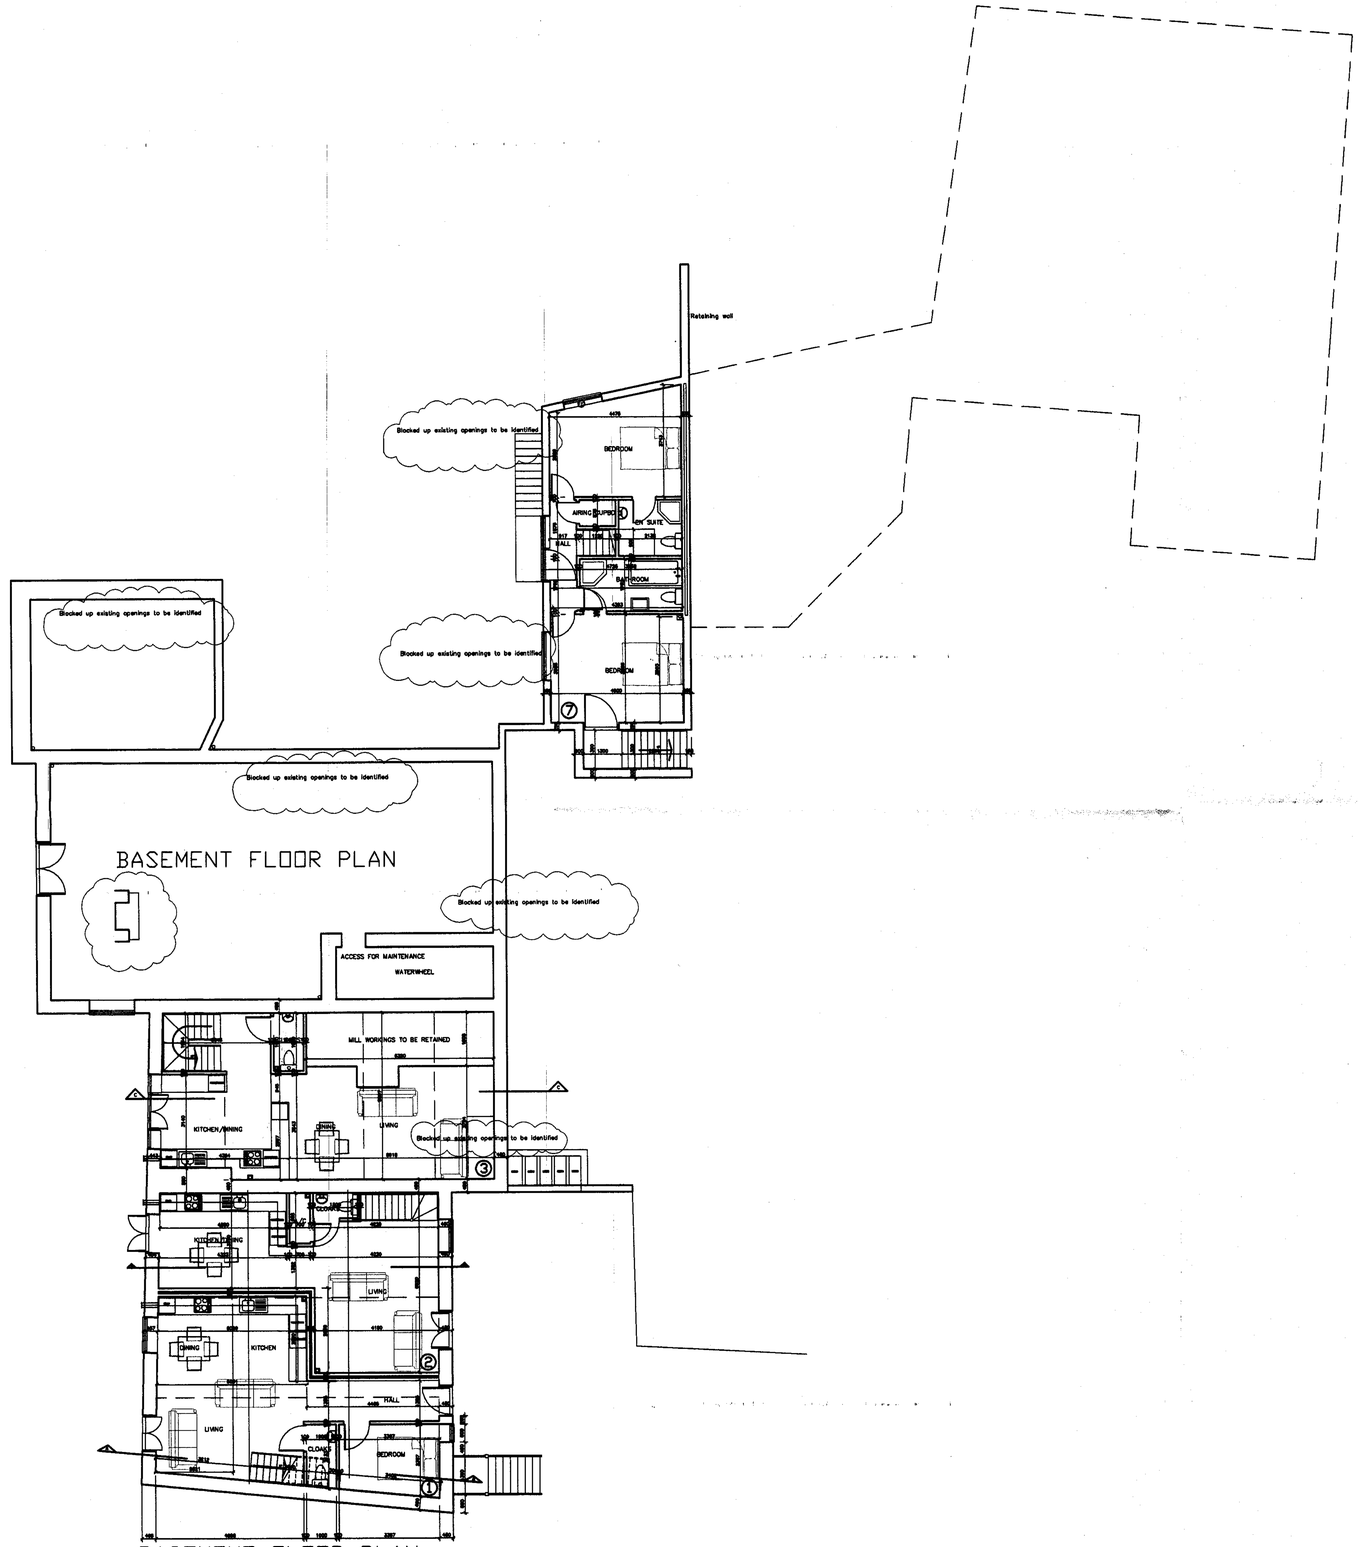

HEREFORDSHIRE COUNCIL
PLANNING SERVICES
DEVELOPMENT CONTROL
13 JAN 2006
To:.....
Ack'd:..... File:.....

REV C	GEN REVISIONS	15 DEC 2005	SJR
REV B	GEN REVISIONS	01 OCT 2005	SJR
REV A	GEN REVISIONS	01 Sept 2005	SJR

BILL MILLS

BASEMENT FLOOR PLANS

PONTSHILL . ROSS ON WYE
HEREFORDSHIRE . HR9 5TH

SCALE: 1:50 1:100 1:200	DRAWING NUMBER:
DATE: Sept 2005	BMC:TD:010 C
DRAWN: SJR	

H E COOMBS DEVELOPMENTS

Bill Mills
Pontshill
Ross on Wye
Tel 01989 750555 Fax 01989 750020