W06/0200/13/03371F

AMENDED

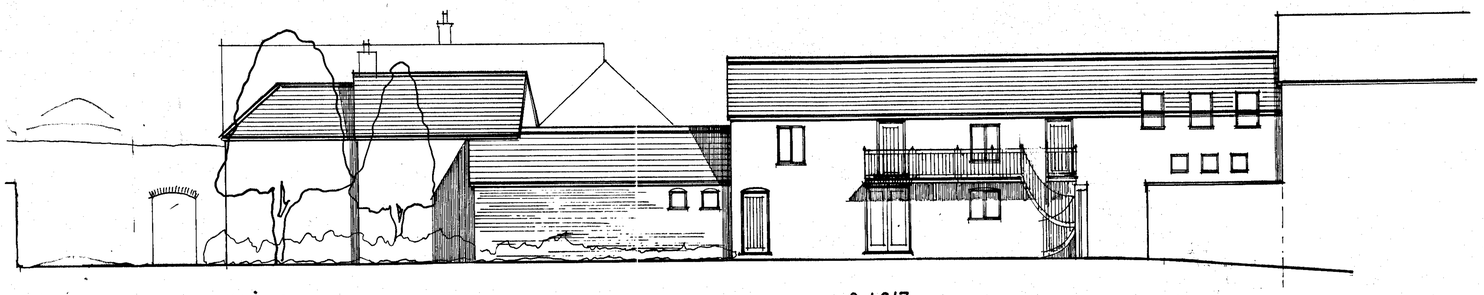

SOUTH ELEVATION 1/5 3 / 6/7

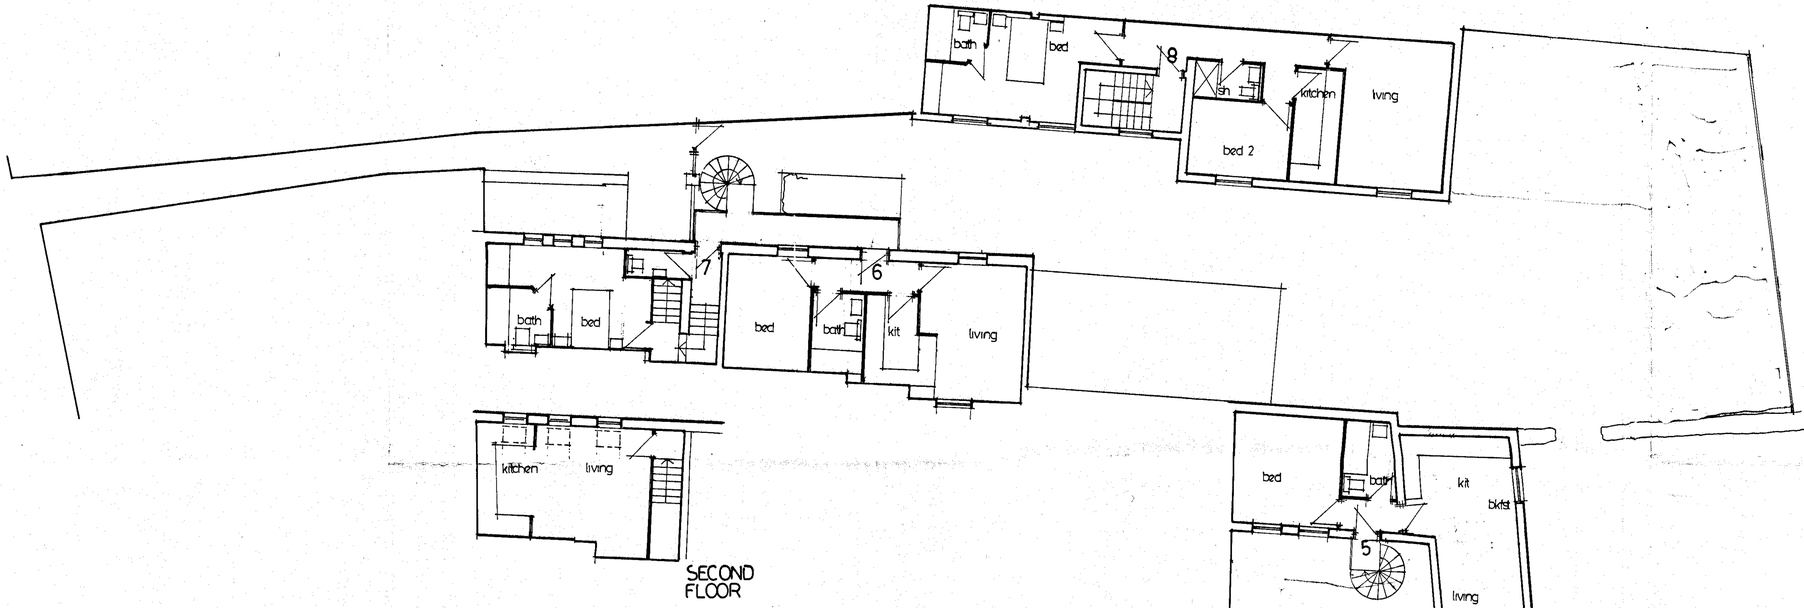


SECOND FLOOR

FIRST FLOOR PLAN

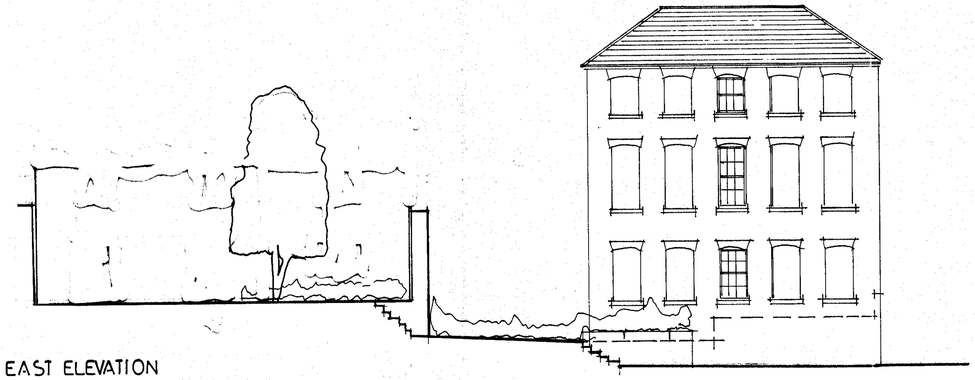

EAST ELEVATION

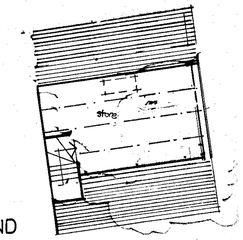


SECOND FLOOR (DRAWING 2)

**NOTES**

Do not scale from this drawing.
Use figured dimensions only.
All dimensions to be checked on site.
COPYRIGHT RESERVED.

**AMENDMENTS**

B – NEW BUILD DWELLING TO R/O SITE OMITTED — ADDITIONAL DWELLING ADDED TO STREET FRONTAGE – JUNE 06.

C) – UNIT 2 REDUCED IN HEIGHT — OCT 06.

D) – UNIT 2 SET BACK 100mm & WINDOWS AMENDED — JAN 07.

PROPOSED RESIDENTIAL REDEVELOPMENT @
LAND TO R/O 43 BROAD STREET, ROSS-ON-WYE

| Project | Drawing | Amendment | Scale | Date |
|---|---|---|---|---|
| 0459 | 101 PD | D | 1:100 | Oct 04 |

HEREFORDSHIRE COUNCIL
PLANNING SERVICES
DEVELOPMENT CONTROL
- 8 JAN 2007
To: ..... Ref: .....

PRIORY LAWN, PRIORY PLACE, CHELTENHAM, GLOUCESTERSHIRE GL52 6HG
01242 251469, 01242 251809 FAX

RALPH GUILOR
ARCHITECTS