NC06/0966/F

The copyright of this drawing and design is vested in the Architect and must not be copied or reproduced without written consent. All dimensions given are to be verified on site by the responsible contractor.

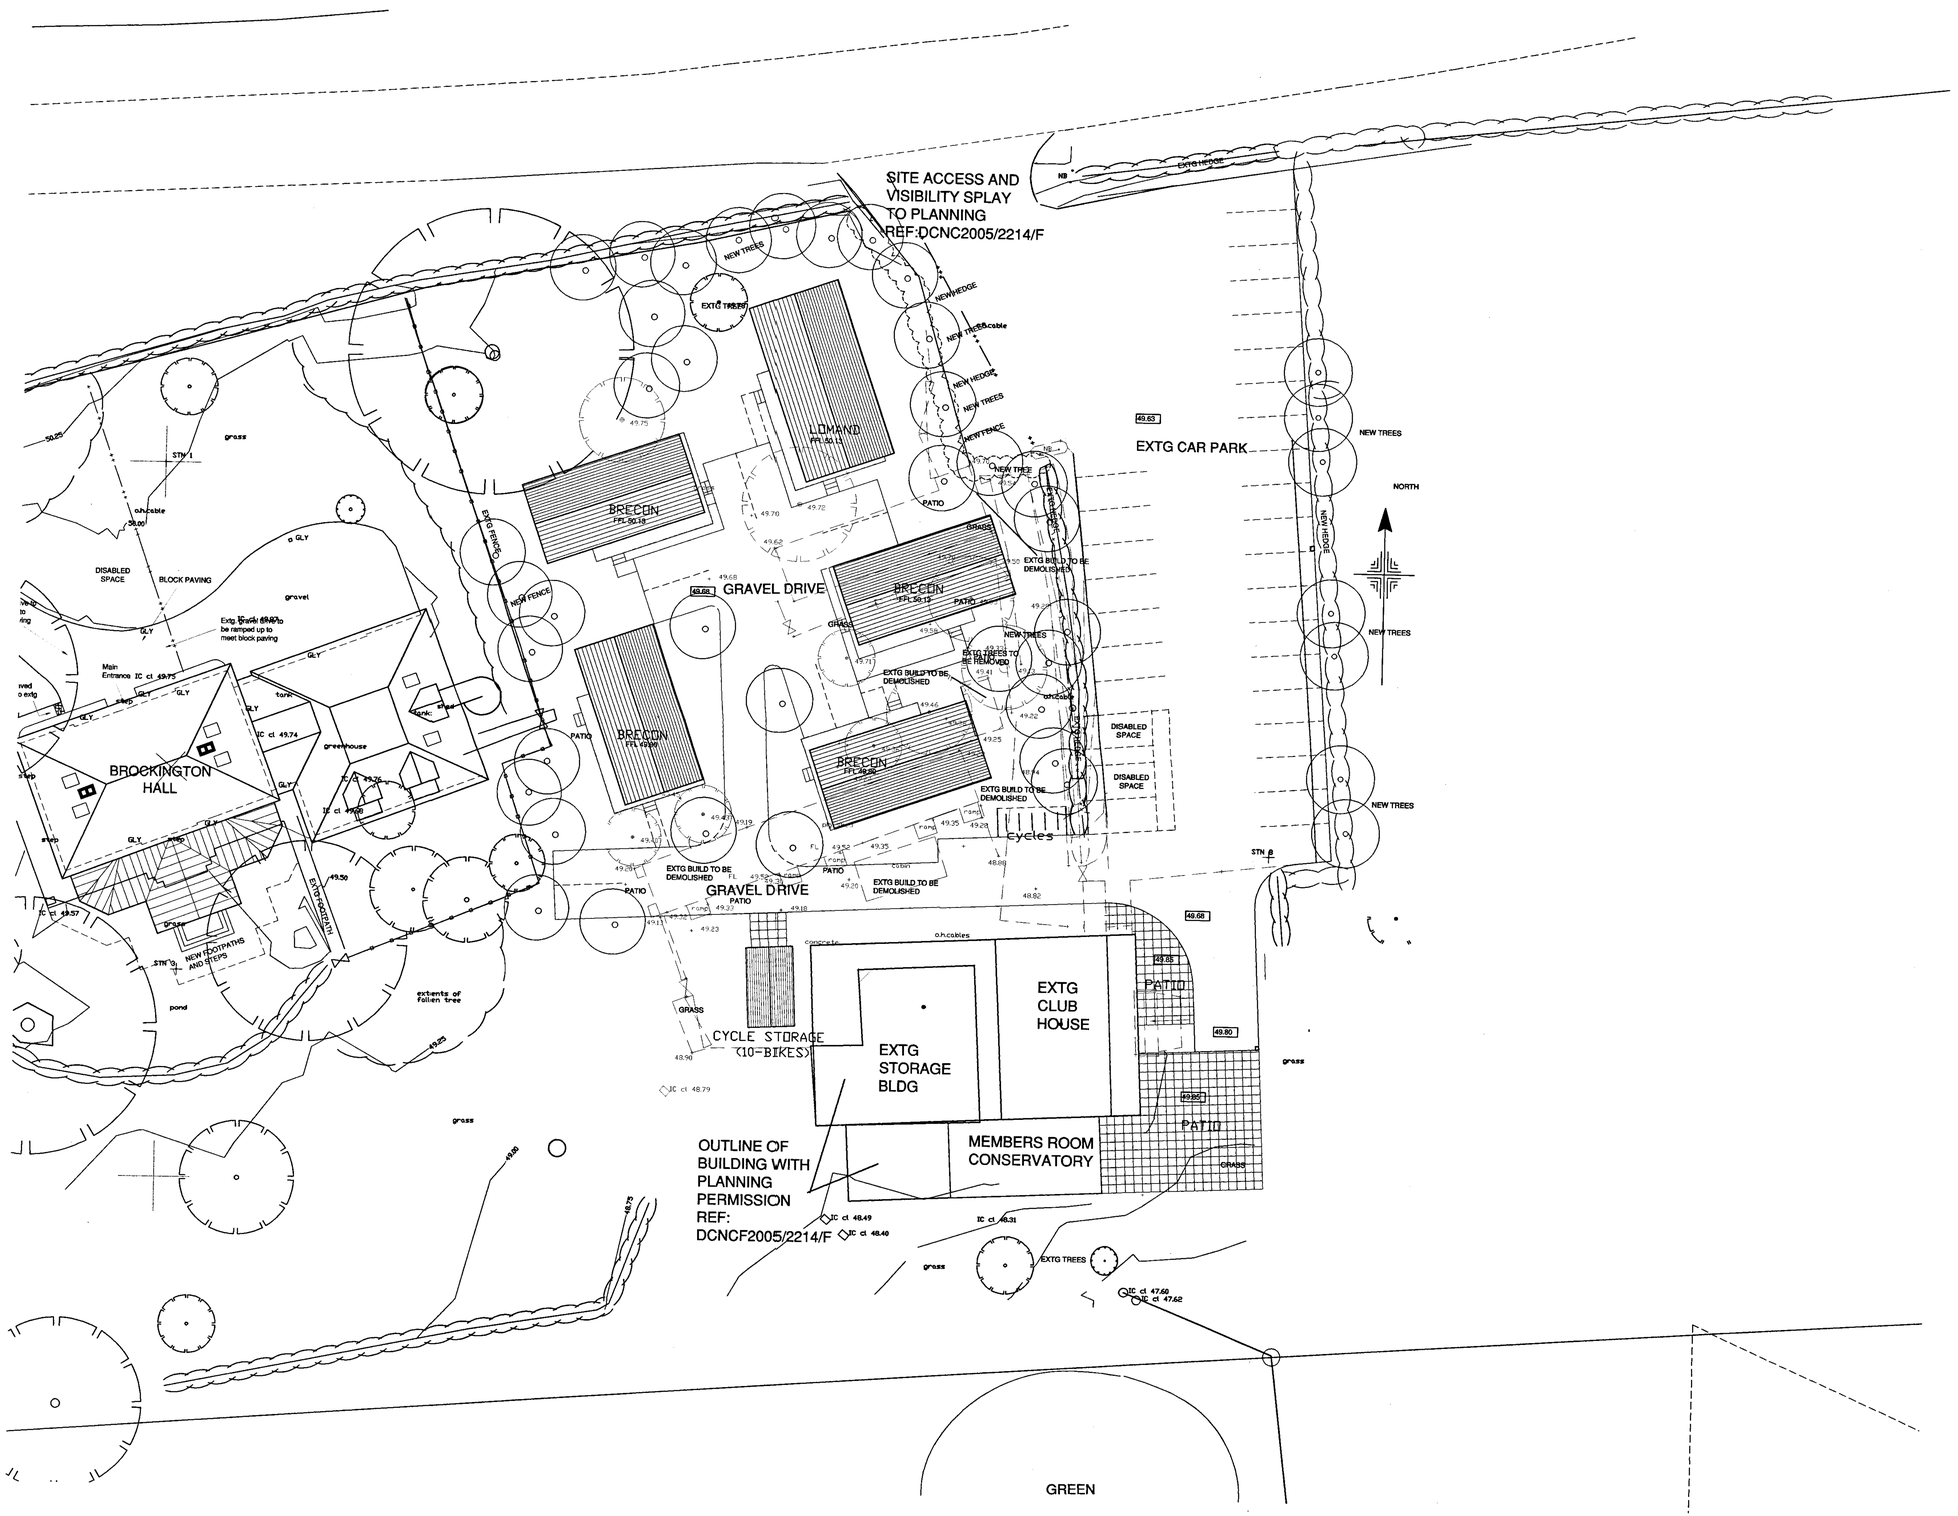

KEY

NEW TREES

EXTG TREES RETAINED

EXTG TREES TO BE REMOVED

50.10 NEW LEVELS

EXTG LEVELS

rev	by	chck	date		

project

BROCKINGTON HALL
BODENHAM
HEREFORDSHIRE

barton hasker ltd. architects
1620-1622 High Street, Knowle, Solihull, West Midlands, B93 0JU
telephone: 01564 730064 / 01564 776138
facsimile: 01564 778067 e-mail: barton.architects@virgin.net

drawing title

BLOCK PLAN AND AS PROPOSED PLANNING LOG CABINS

scale	date	drawn
1:200	FEB 06	
		checked
drawing no:		rev
2356	113	–