LOCAL 2006/36371F

AMENDED

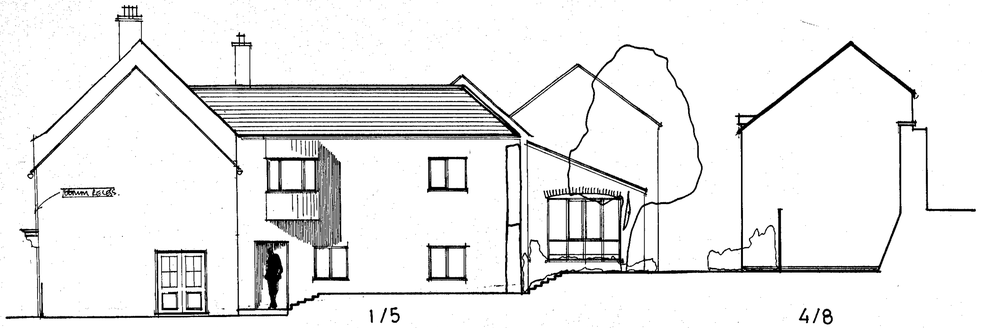

ELEVATION OFF NEW ST. (west)

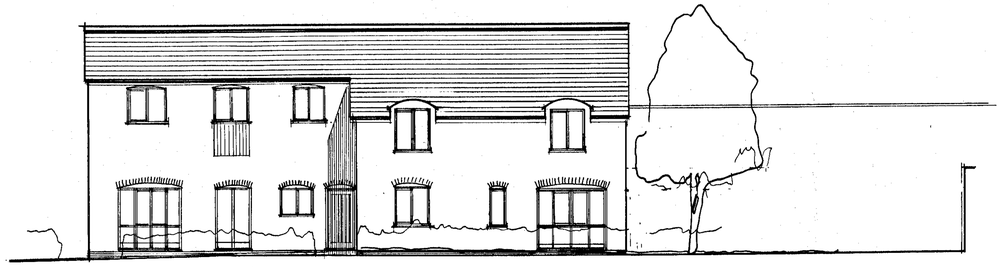

NORTH ELEVATION 4/8

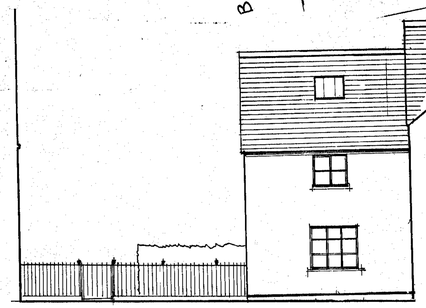

SOUTH ELEVATION (Plot 2).

ELEVATION TO NEW STREET

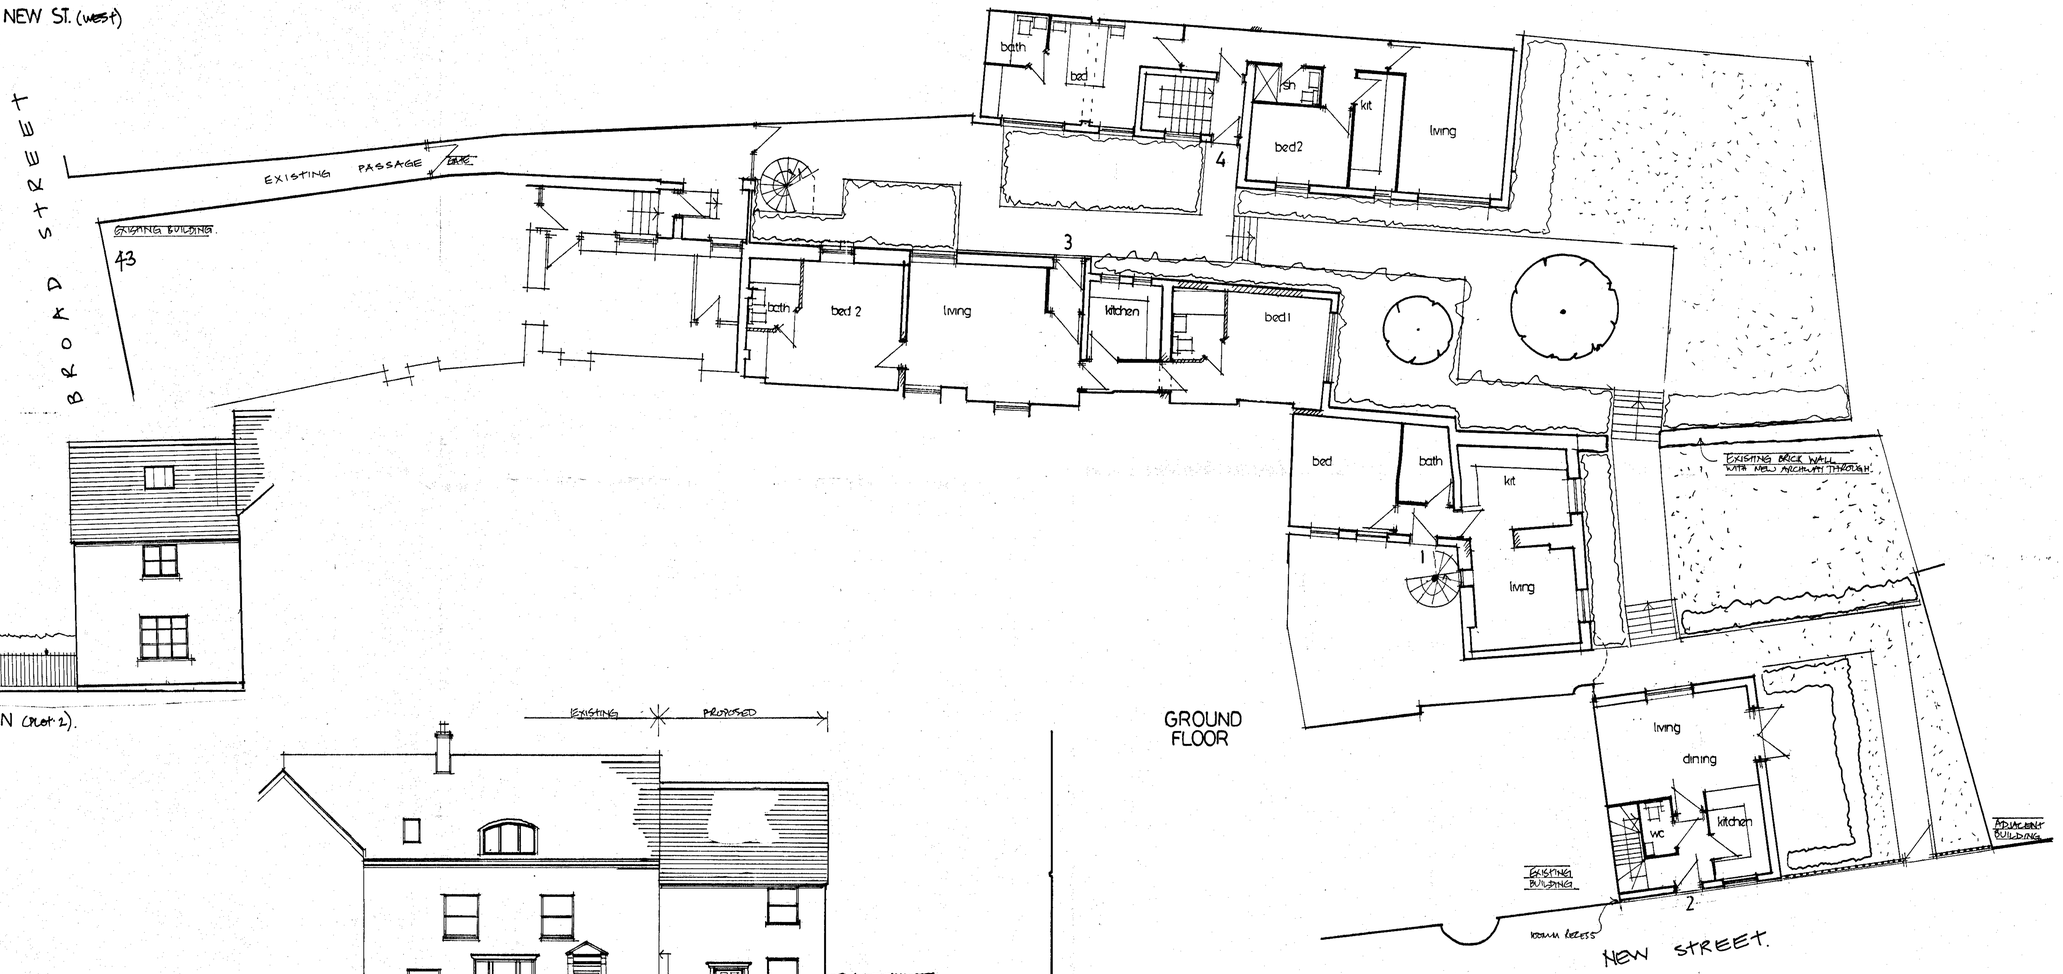

GROUND FLOOR

HEREFORDSHIRE COUNCIL
PLANNING SERVICES
DEVELOPMENT CONTROL
- 8 JAN 2007
To: .....
Ack'd: ..... File: .....

NOTES

Do not scale from this drawing.
Use figured dimensions only.
All dimensions to be checked on site.
COPYRIGHT RESERVED.

AMENDMENTS

B) NEW BUILD DWELLING TO R/O SITE OMITTED — ADDITIONAL DWELLING ADDED TO STREET FRONTAGE — JUNE 05
C) UNIT 2 REDUCED IN HEIGHT — OCT 06
D) UNIT 2 SET BACK 1.00MM OF FENESTRATION AMENDED — JAN 07.

PROPOSED RESIDENTIAL REDEVELOPMENT @
LAND TO R/O 43 BROAD STREET, ROSS ON WYE

Project	Drawing	Amendment	Scale	Date
0459	100PD	D	1:100	Oct 04

PRIORY LAWN, PRIORY PLACE, CHELTENHAM, GLOUCESTERSHIRE GL52 6HG
01242 251469, 01242 251609 FAX

RALPH GUILOR
ARCHITECTS