NE09/1057/L

NE09/1055/F

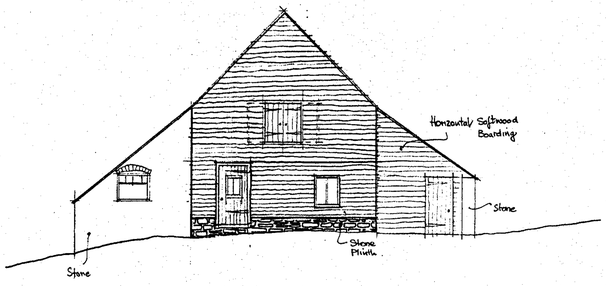

North Elevation

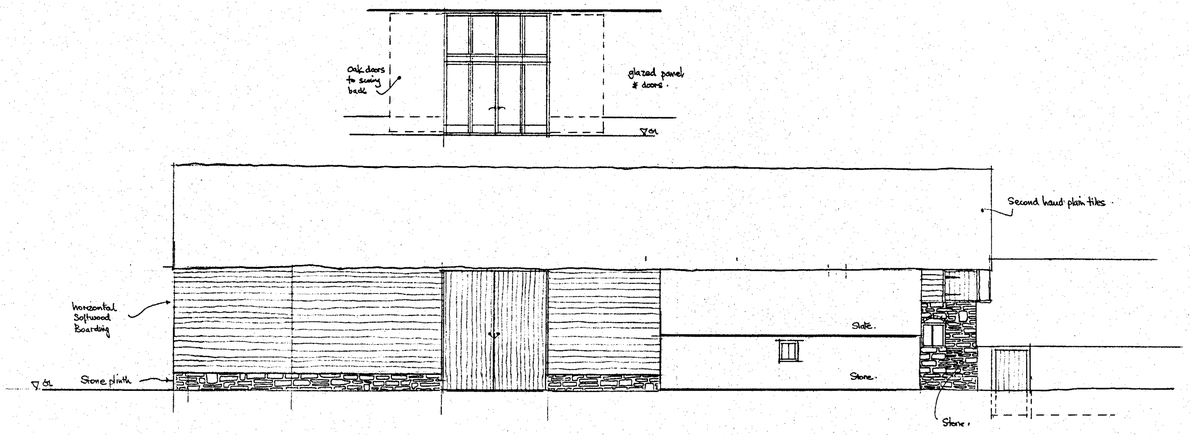

West Elevation

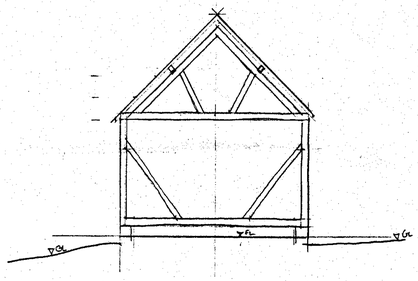

Section

Building 3
See drwgs. 08/09 24a and 24b.
Existing corrugated roof sheeting to be removed.
New reclaimed clay plain tiles to be laid to roof.
Walls to be repaired and boarded using softwood boarding.
Doors & windows to be renovated.
Stone walls to be rebuilt and repointed as required.
Rainwater goods – cast iron.

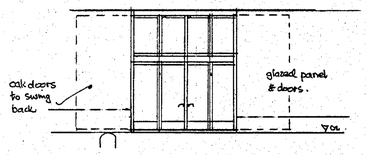

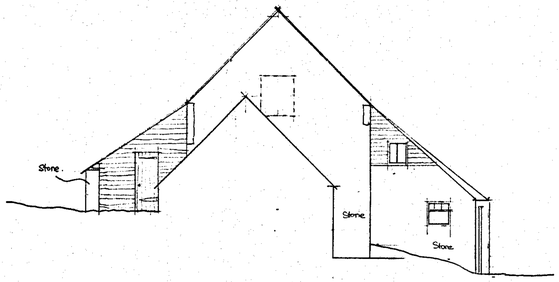

South Elevation

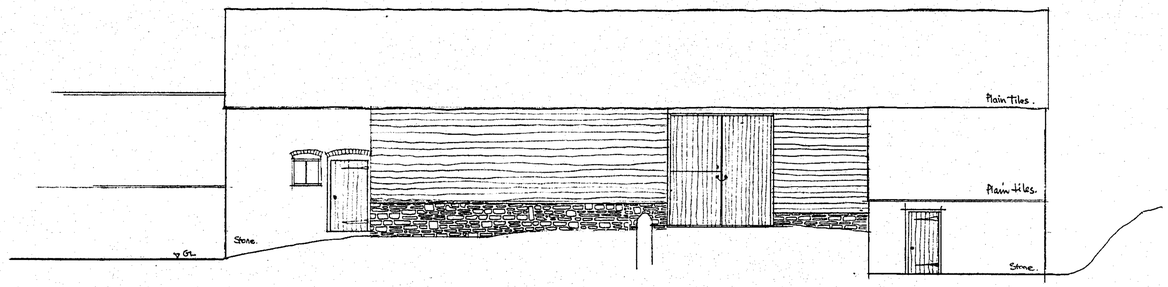

East Elevation

HEREFORDSHIRE COUNCIL
PLANNING SERVICES
DEVELOPMENT CONTROL
14 APR 2009
To .....
Acknowledge ..... Fee .....

The copyright of this drawing belongs to Christopher F. Knock.
Do not scale of this drawing.

Date:	Revisions:
04 Dec 08	Planning Amendments
31 Jan 09	Notes.

Christopher F. Knock
B. Sc. (Civil Engineering)
Architectural & Planning Consultant
Tel: 01531 635462
Fax: 01531 634658
Mob: 07974853622
Tinkers Grove Cottage
The Deer Park
Eastnor
Nr. Ledbury
Herefordshire HR8 1RQ

JOB TITLE: **Goldhill Farm Buildings**, Eastnor Castle Estate, Nr. Ledbury, Herefordshire.
For Eastnor Castle Estate, C/o Christopher Lyons.

DRAWN BY: C. F. Knock — DRAWING TITLE: **Proposed Elevations Building 3**

DATE: 22nd September 2007 — SCALE: 1:100 — DRAWING NO: **1307:1365:17B**