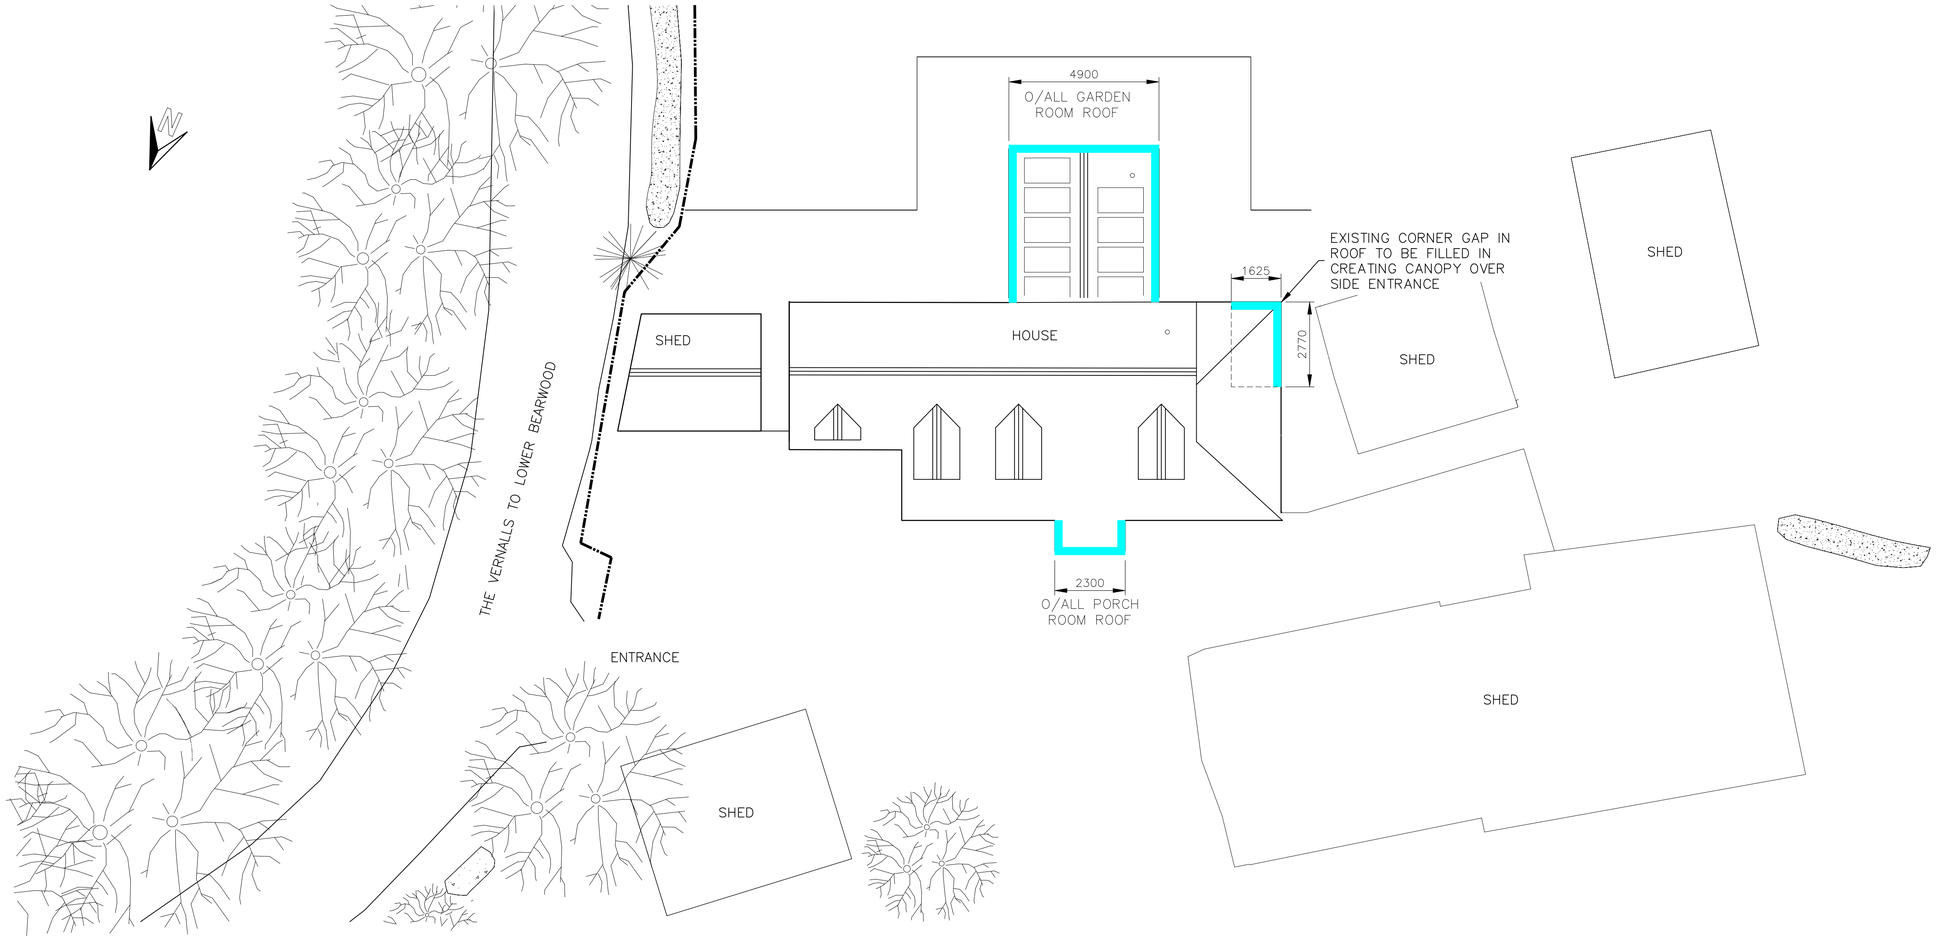

PLAN

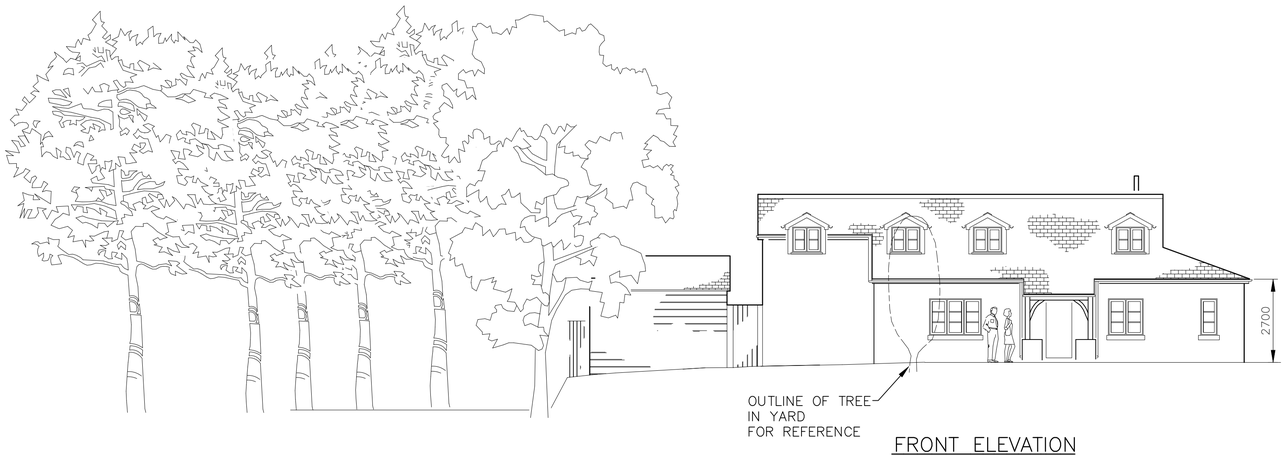

FRONT ELEVATION

(LOOKING SOUTH))

(SHED OMITTED FROM THIS VIEW FOR CLARITY))

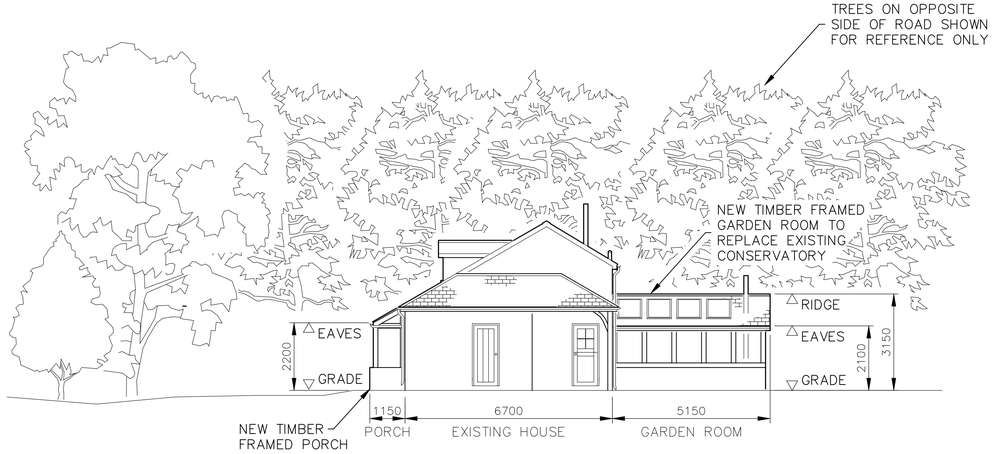

END ELEVATION

(LOOKING EAST)

0m 5.0m 10.0m 20.0m

REV	DESCRIPTION	BY	DATE
PB	UPDATED FOR PLANNING PERMISSION APPLICATION	J.B.	11.APR.21
PA	PLANNING PERMISSION APPLICATION	J.B.	07.MAR.21

WHITE HOUSE, BEARWOOD, LEOMINSTER HR6 9ED

DRN J.B. DATE 07.MAR.21

CHKD DATE

APPD DATE

TITLE PROPOSED GARDEN ROOM AND PORCH OVERALL SETTING OUT DIMENSIONS

SCALE (A1) 1:100

DRG. No. 2045/M/009

REV PB