SW06/3788/F

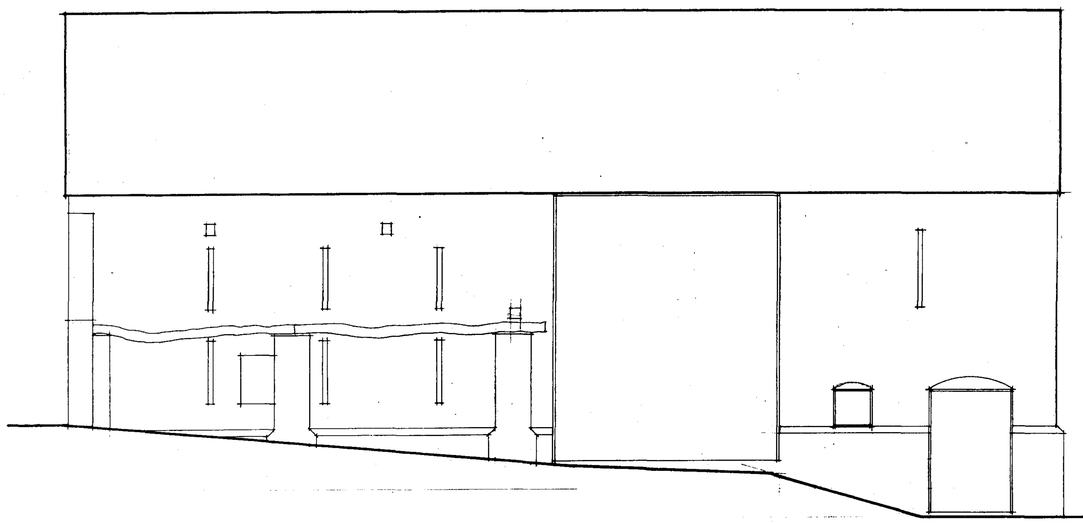

front elevation

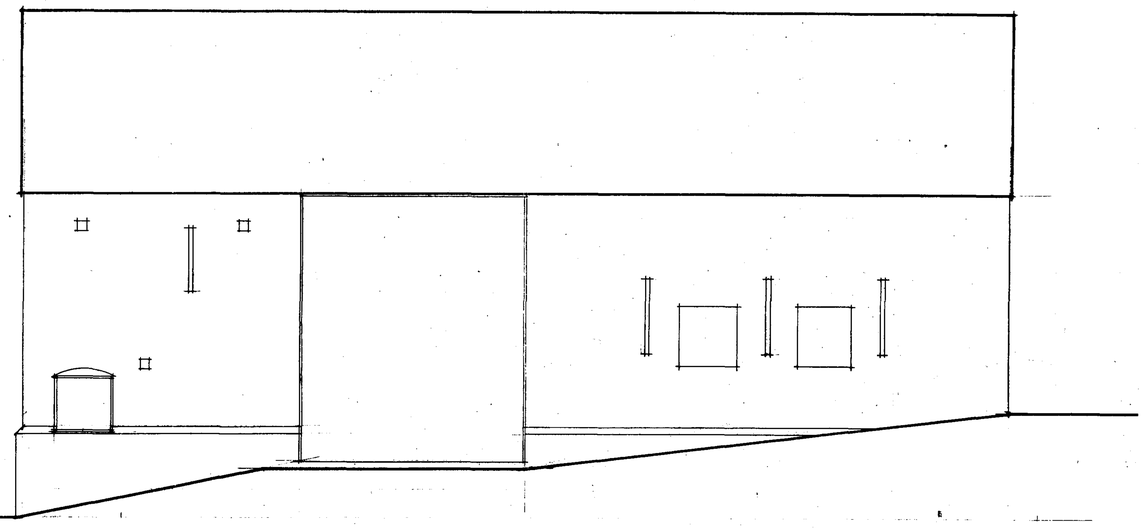

rear elevation

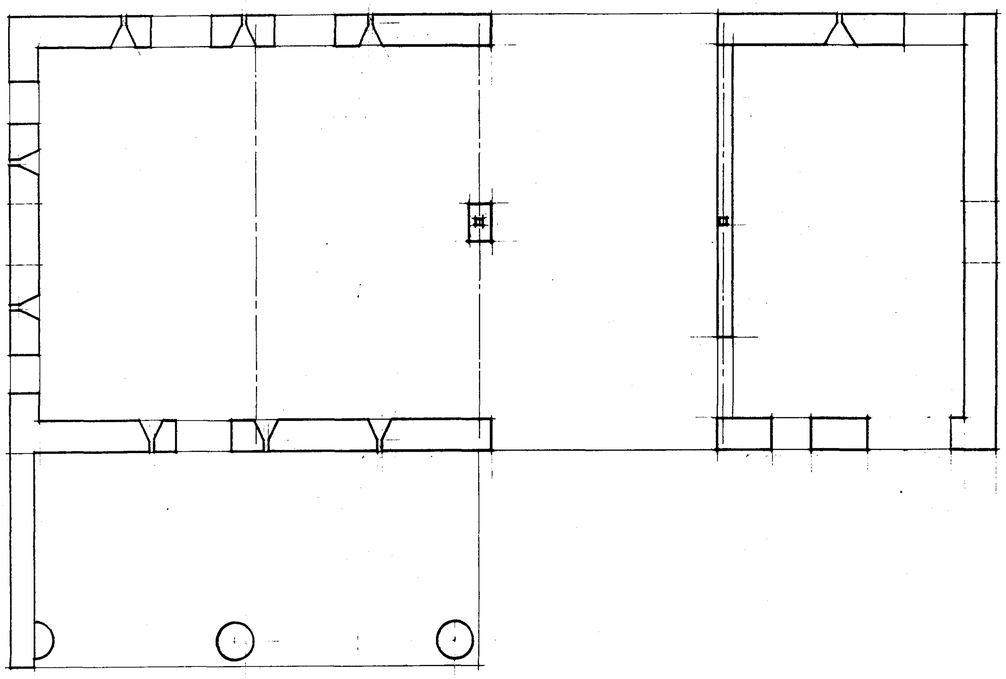

plan

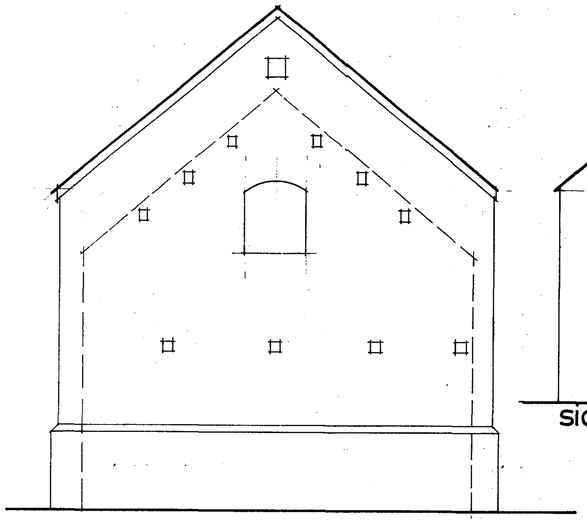

side elevation

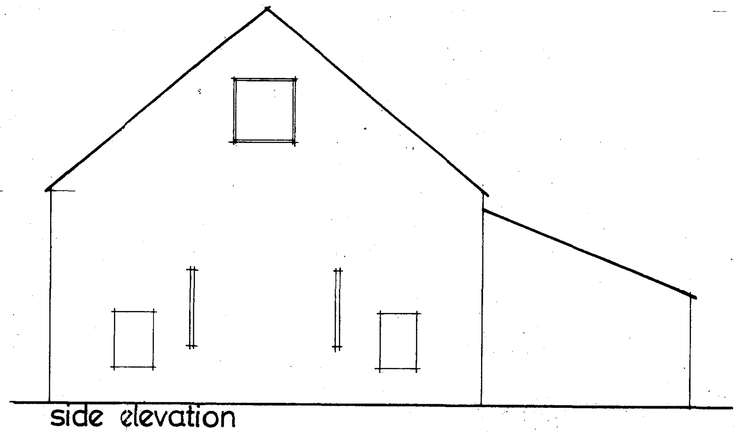

side elevation

Rev A: general amendments following meeting on site with Planning Officer 16:10:06 4:11:06

Architectural Services	
Client: Lesley Bernstein	Job Title: NEW HOUSE FARM WEIR HIR LONG LANE PETERCHURCH
Drawing Title: EXISTING PLANS (barn)	
Date: 2006	Scale: 1:50
Drawing Number: 619	02A.

Architectural Services
163, Hall Green Road, West Bromwich. West Midlands. B71 2DZ
Tel; 0121 588 5981 Fax; 0121 588 5811