NW06/3292/F

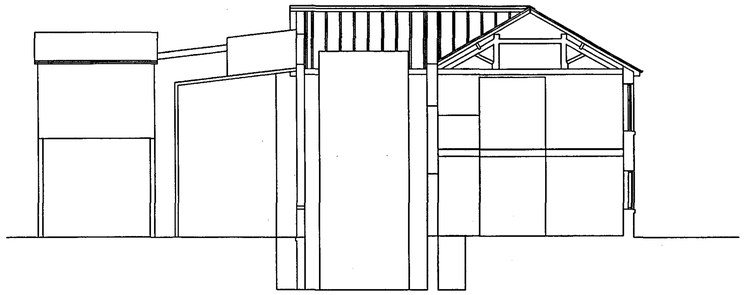

SECTION A–A EXISTING

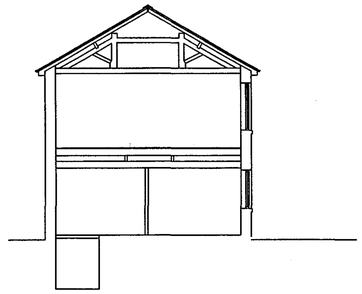

SECTION B–B EXISTING

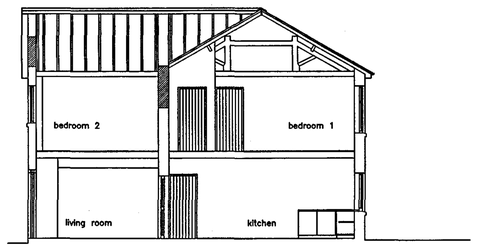

SECTION A–A PROPOSED

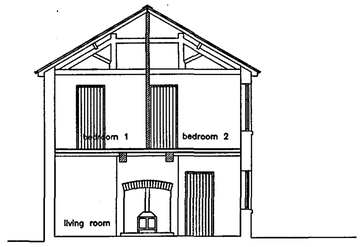

SECTION B–B PROPOSED

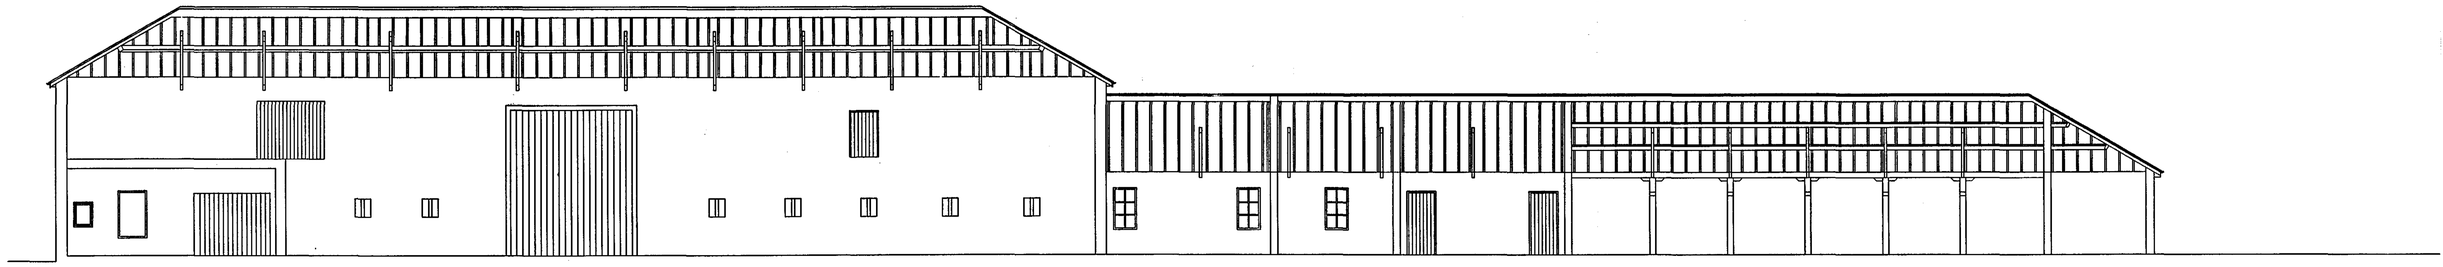

SECTION F–F EXISTING

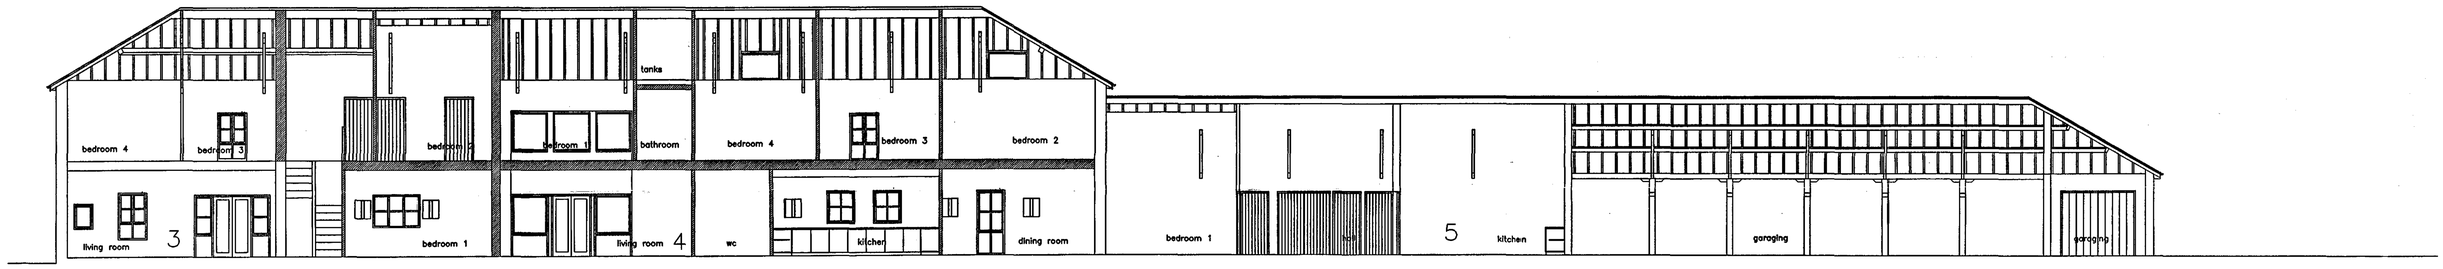

SECTION F–F PROPOSED

FOR SECTIONS C–C, D–D & E–E
SEE ELEVATIONS

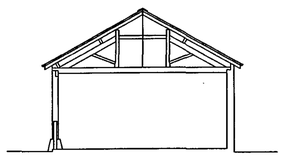

SECTION G–G EXISTING

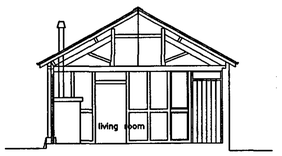

SECTION G–G PROPOSED

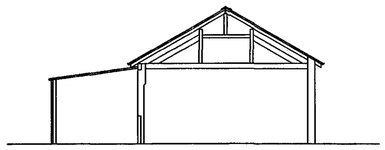

SECTION H–H EXISTING

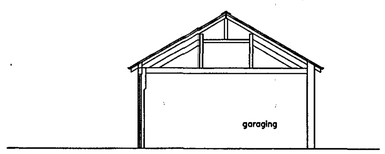

SECTION H–H PROPOSED

revisions

Graham Bacon Architect
Brownings Acre, Whitehouse Lane,
Alfrick Worcestershire. WR6 5HE
Tel/Fax 01886 884628

MRS. J. E. MORGAN ,
PROPOSED BARN CONVERSIONS
SHOWERS FARM, KINGSLAND, HEREFORDSHIRE.
SECTION AS EXISTING AND PROPOSED

scale 1:100

date Sept 2006

890–09

18
To .....
Ack'd .....