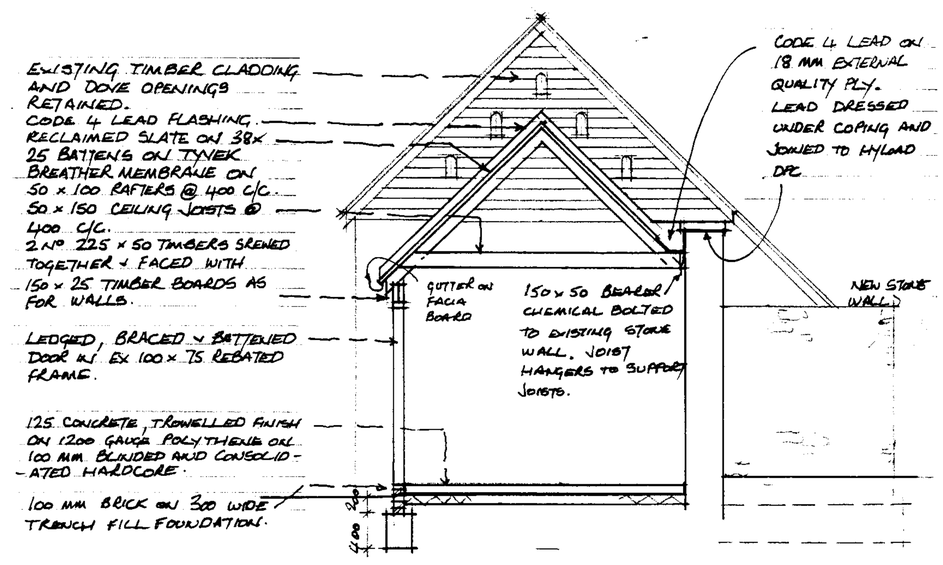

SECTION H-H.

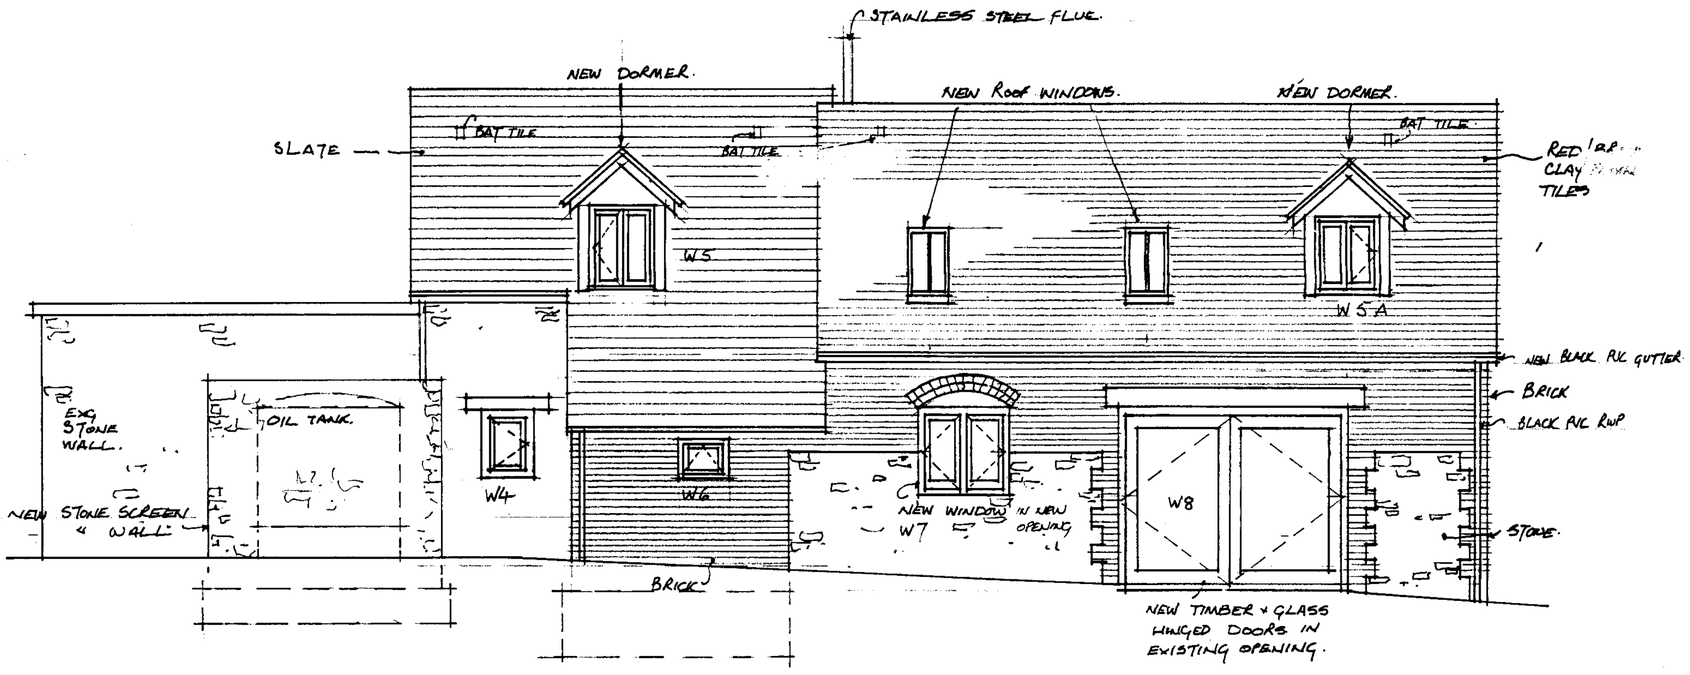

NORTH ELEVATION.

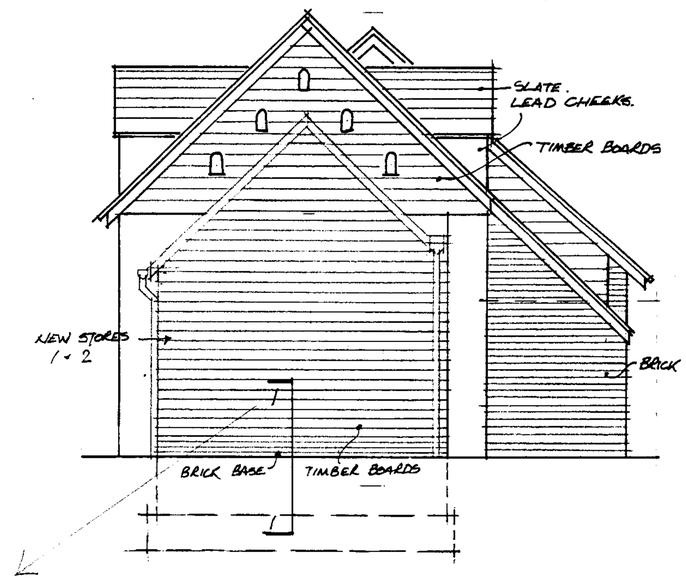

EAST ELEVATION.

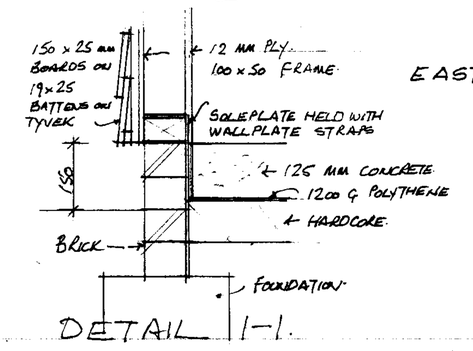

DETAIL 1-1.

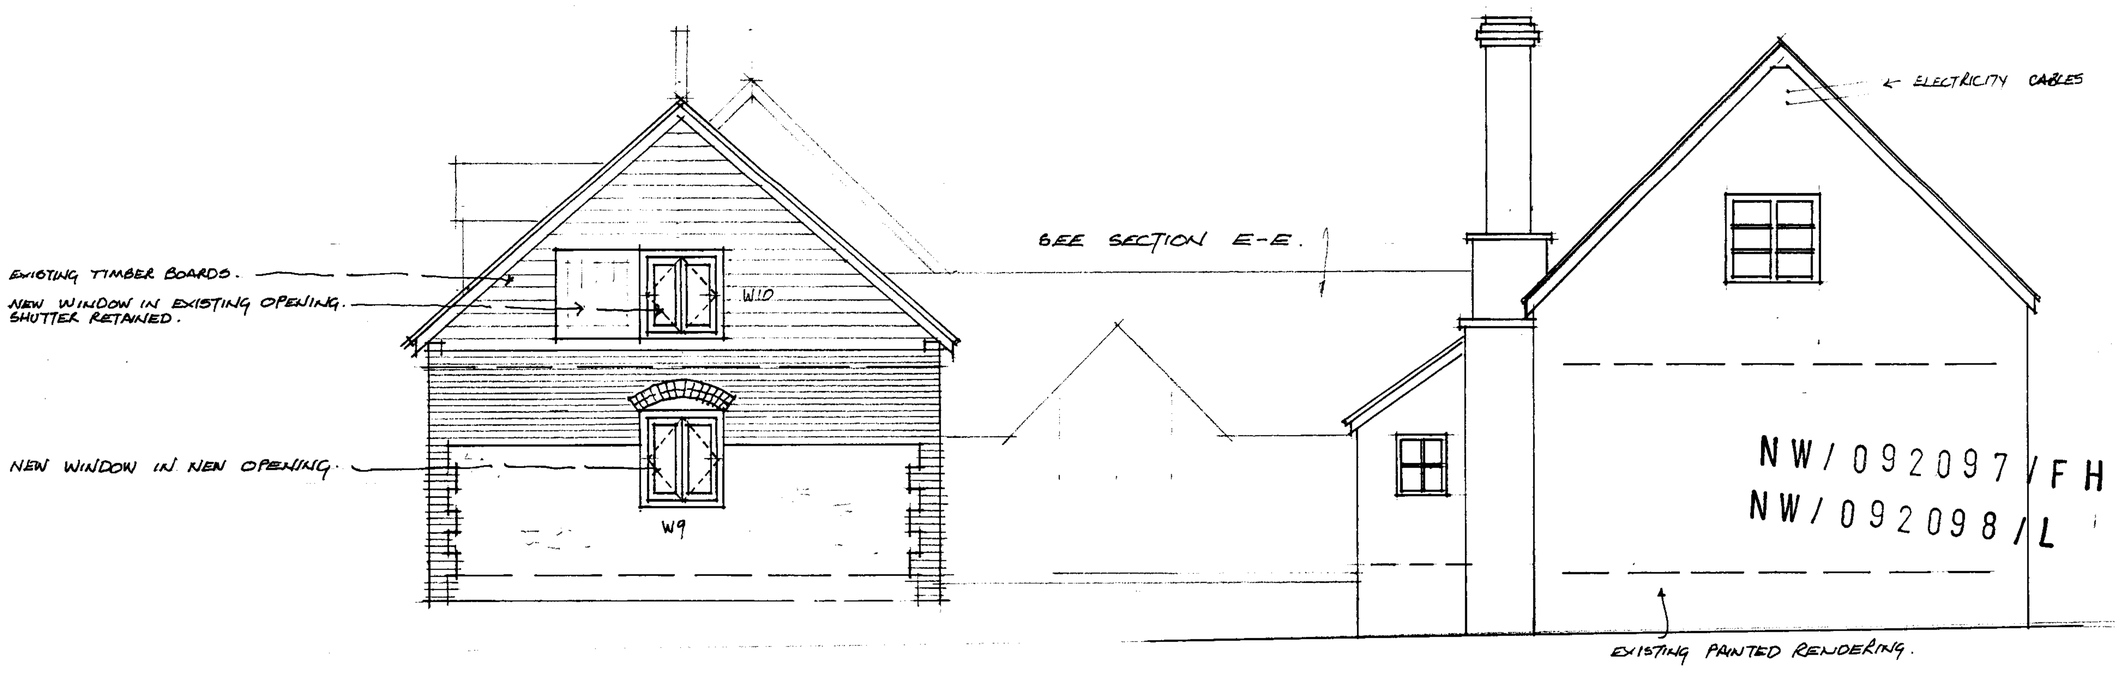

WEST ELEVATION

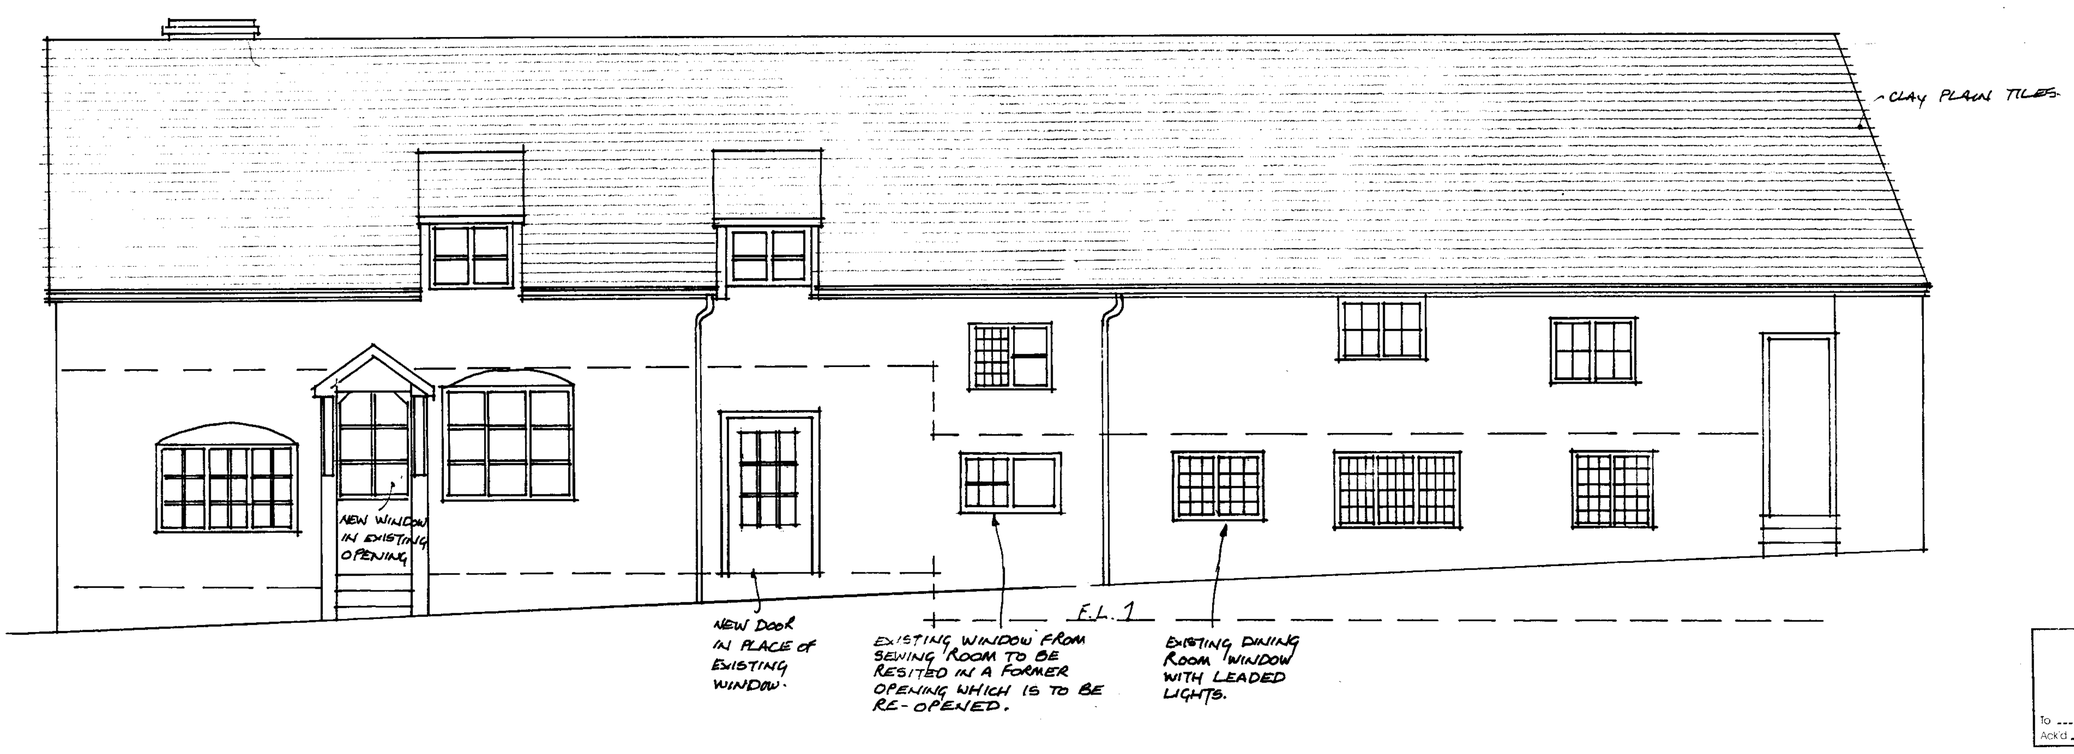

SOUTH ELEVATION.

HEREFORDSHIRE COUNTY COUNCIL
PLANNING & BUILDING DEVELOPMENT CONTROL
4 - SEP 2009
To
Ack'd
Tel

Revision A. 26-1-09 North elevation. Alter new windows to guest suite. South elevation. Retain one Dining room window. Add new first floor bathroom window. Add S.V.P.

B 19-5-09 Add new stores + Section HH. Amend North, West + South Elevations.

JOSEPH HOLDEN. ARCHITECT. SYCAMORE COTTAGE, HEYOPE, KNIGHTON, POWYS. LD7 1RB. TEL. 01547 520830	Scale 1:50 / Date JAN 09	ELEVATIONS.
PROPOSED ALTERATIONS TO THE MALTHOUSE ALMELEY, FOR MR + MRS I. CAMPBELL	JAH. / 2807	D4 / B