S /110911/F

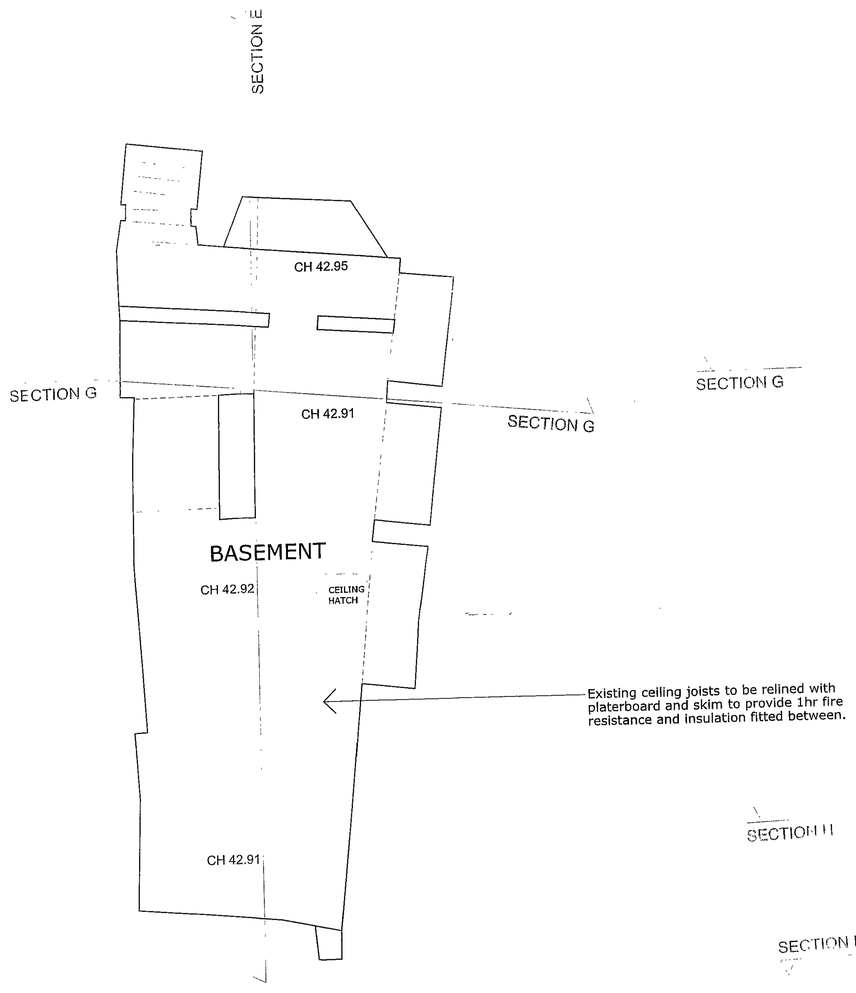

Basement floor plan

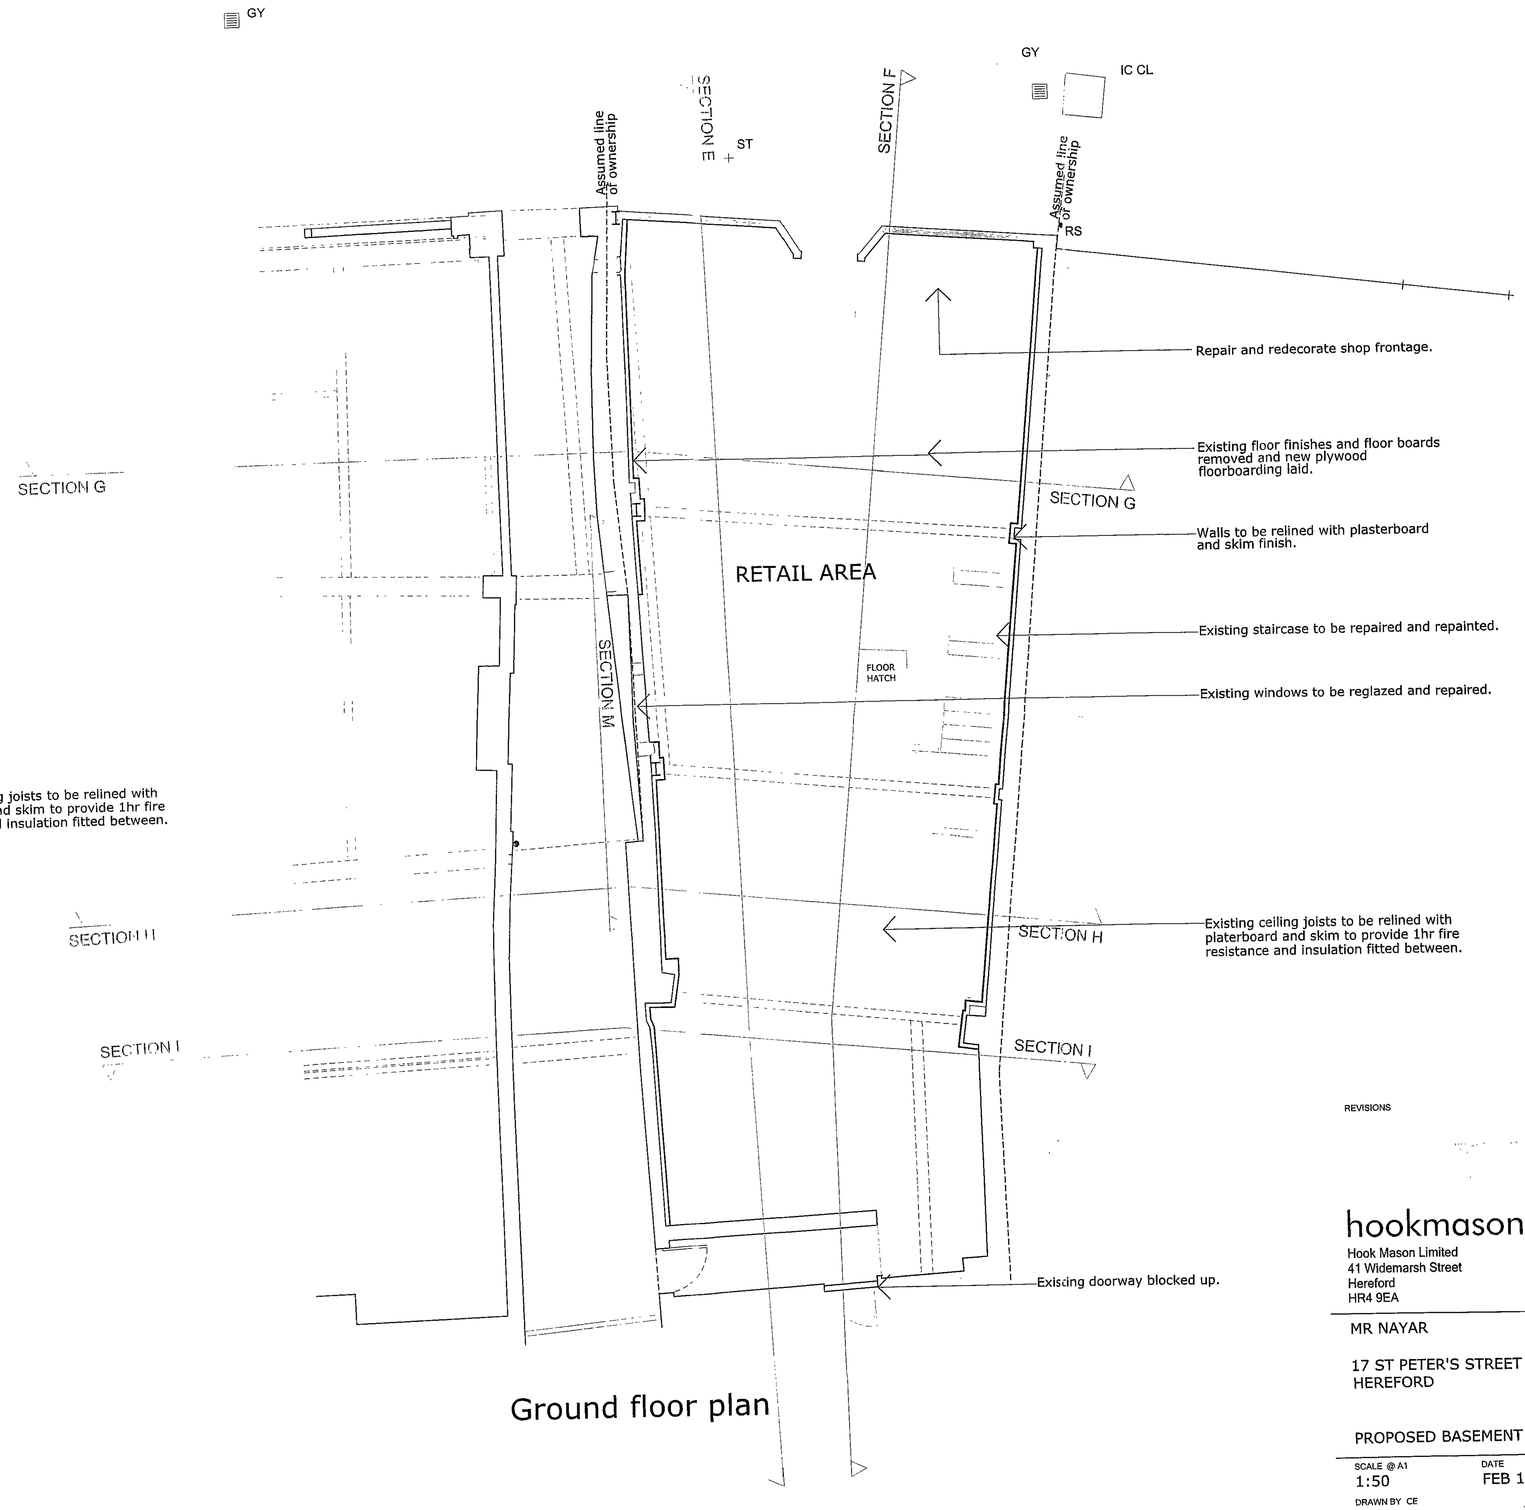

Ground floor plan

REVISIONS

hookmason

Hook Mason Limited
41 Widemarsh Street
Hereford
HR4 9EA

t. 01432 352299
f. 01432 352272
e. info@hookmason.co.uk
w. hookmason.co.uk

MR NAYAR

17 ST PETER'S STREET
HEREFORD

PROPOSED BASEMENT & GROUND FLOOR PLA

SCALE @ A1	DATE	DRAWING NO.
1:50	FEB 11	5962-1-08
DRAWN BY CE		CHECKED BY RP

UKP SCANNED