S E 06 / 3 6 3 3 / F

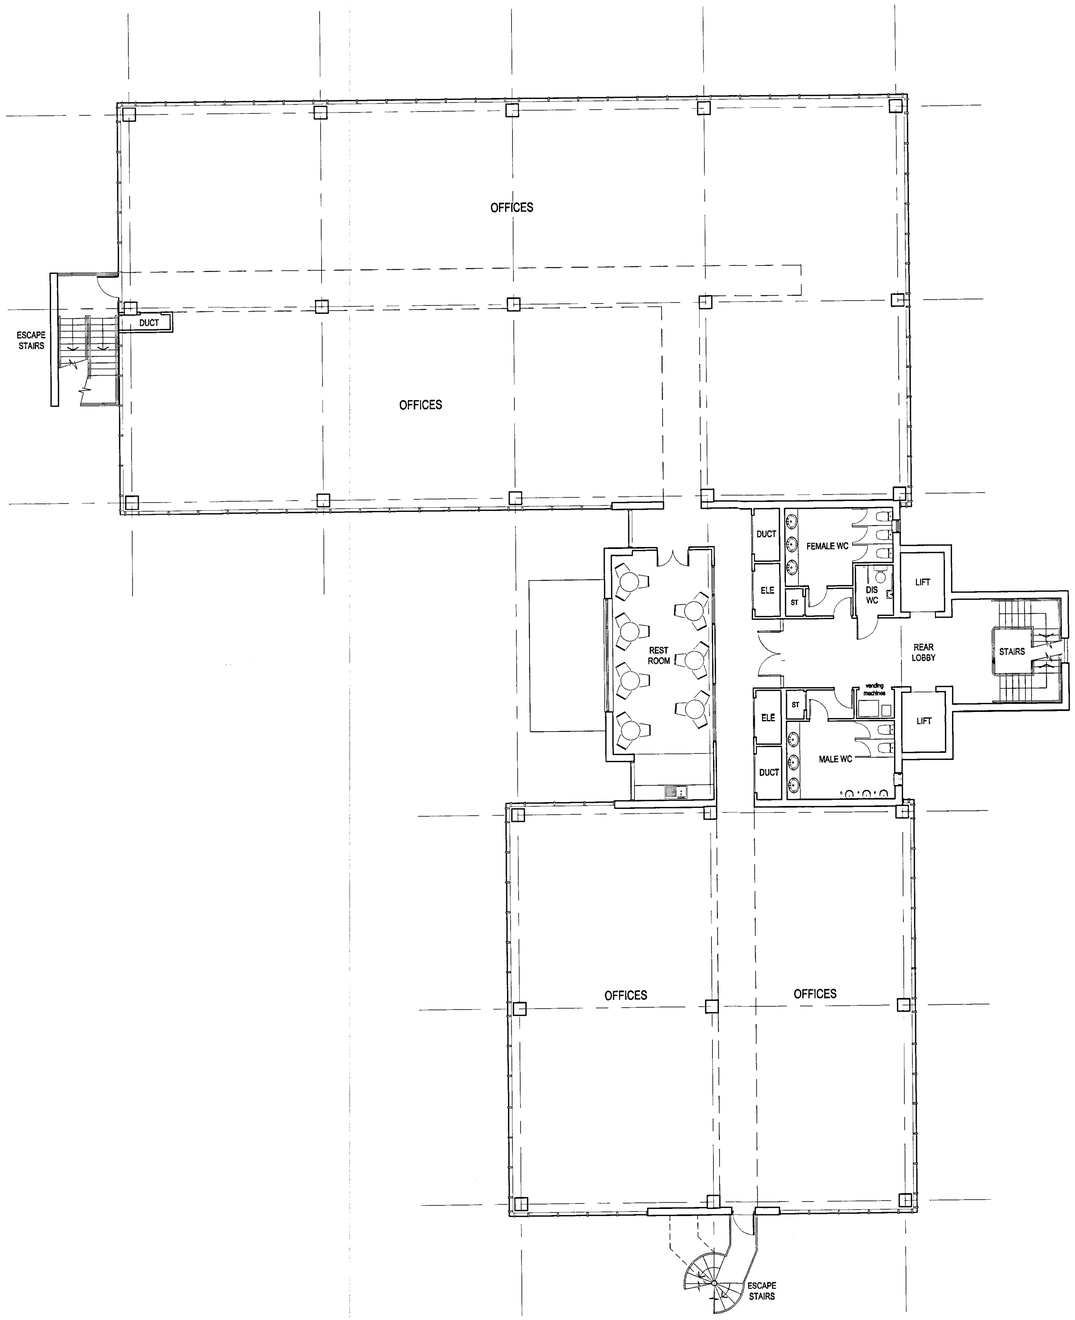

Rev.	Date	Comments
A	31.10.06	electric ducts & toilet windows amended and wall between ducts & toilets changed to 215mm thk.

Ross Park

BLENCOWE ASSOCIATES
Old Parish Barn
Sandford St. Martin
Oxfordshire
OX7 7AG
Tel. 01608 683466 Fax. 01608 683452

project:

OVERROSS REDEVELOPMENT
ROSS-ON-WYE

drg. title

ROSS PARK
PROPOSED OFFICE BUILDING
FIRST FLOOR PLAN

scale 1:100		drawn by: JDL
date 03 OCT. 2006		checked
drg. no 8485 – P11		rev A