UKP SCANNED

General Notes

EXISTING SIDE ELEVATION (EAST)
1:100

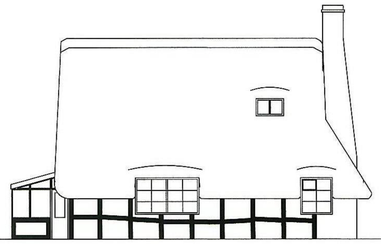

EXISTING REAR ELEVATION (SOUTH)
1:100

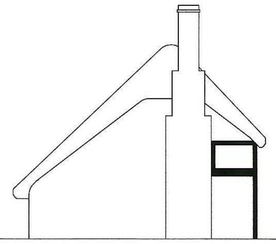

EXISTING SIDE ELEVATION (WEST)
1:100

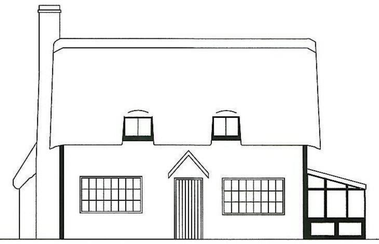

EXISTING FRONT ELEVATION (NORTH)
1:100

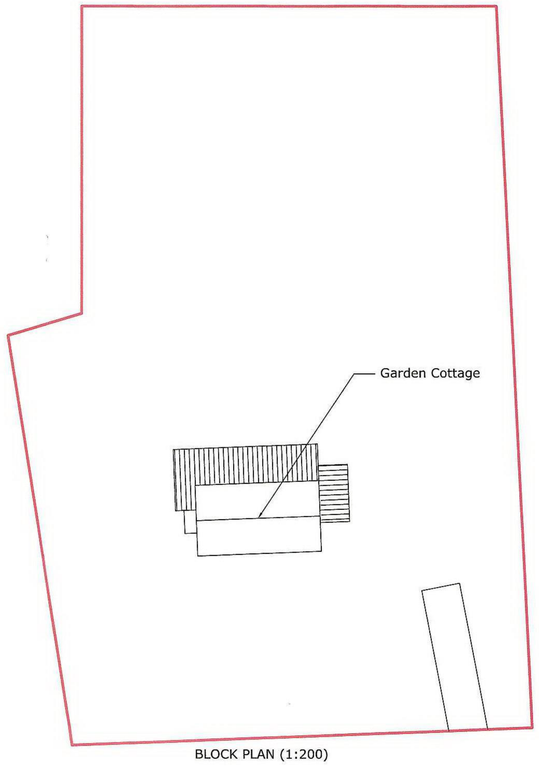

BLOCK PLAN (1:200)

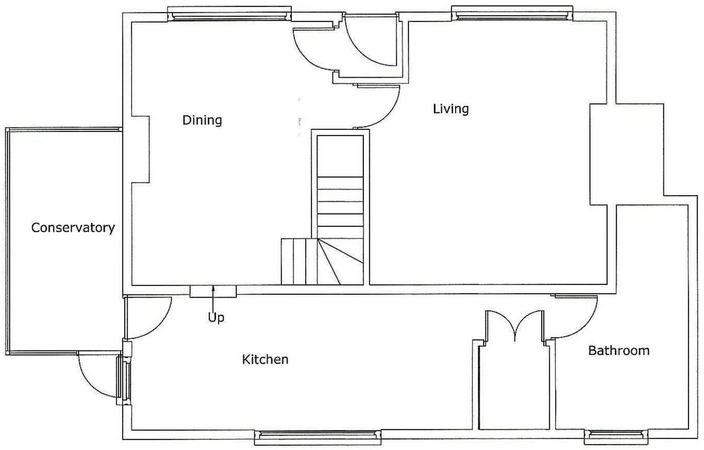

EXISTING GROUND FLOOR PLAN
1:50

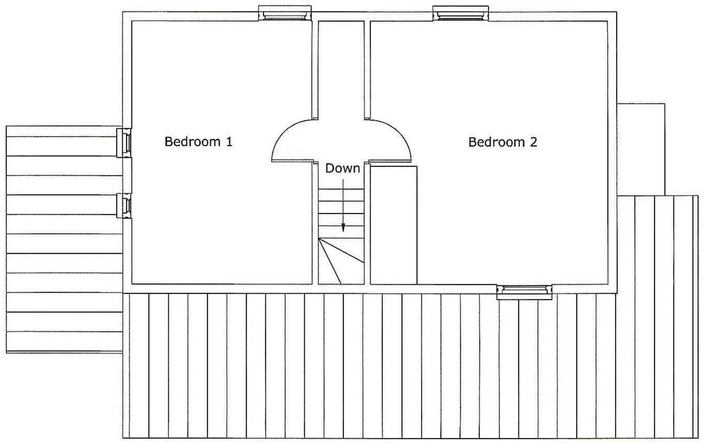

EXISTING FIRST FLOOR PLAN
1:50

S /111715/L

No.	Revision/Issue	Date

CadTech Design
20 Glenthorne Road,
Hereford
HR4 9RW
Tel: 0844 357 3857
E-Mail: cadtechdesign@aol.com

Project:

Repairs to Garden Cottage
Bartestree
Hereford
for Mr R Whittal

Drawing:	Drawing No.
Existing Plans & Elevations	RW/LBPA/1
Date: May 2011	
Scale: 1: 50, 1:100, 1:200 @ A1	