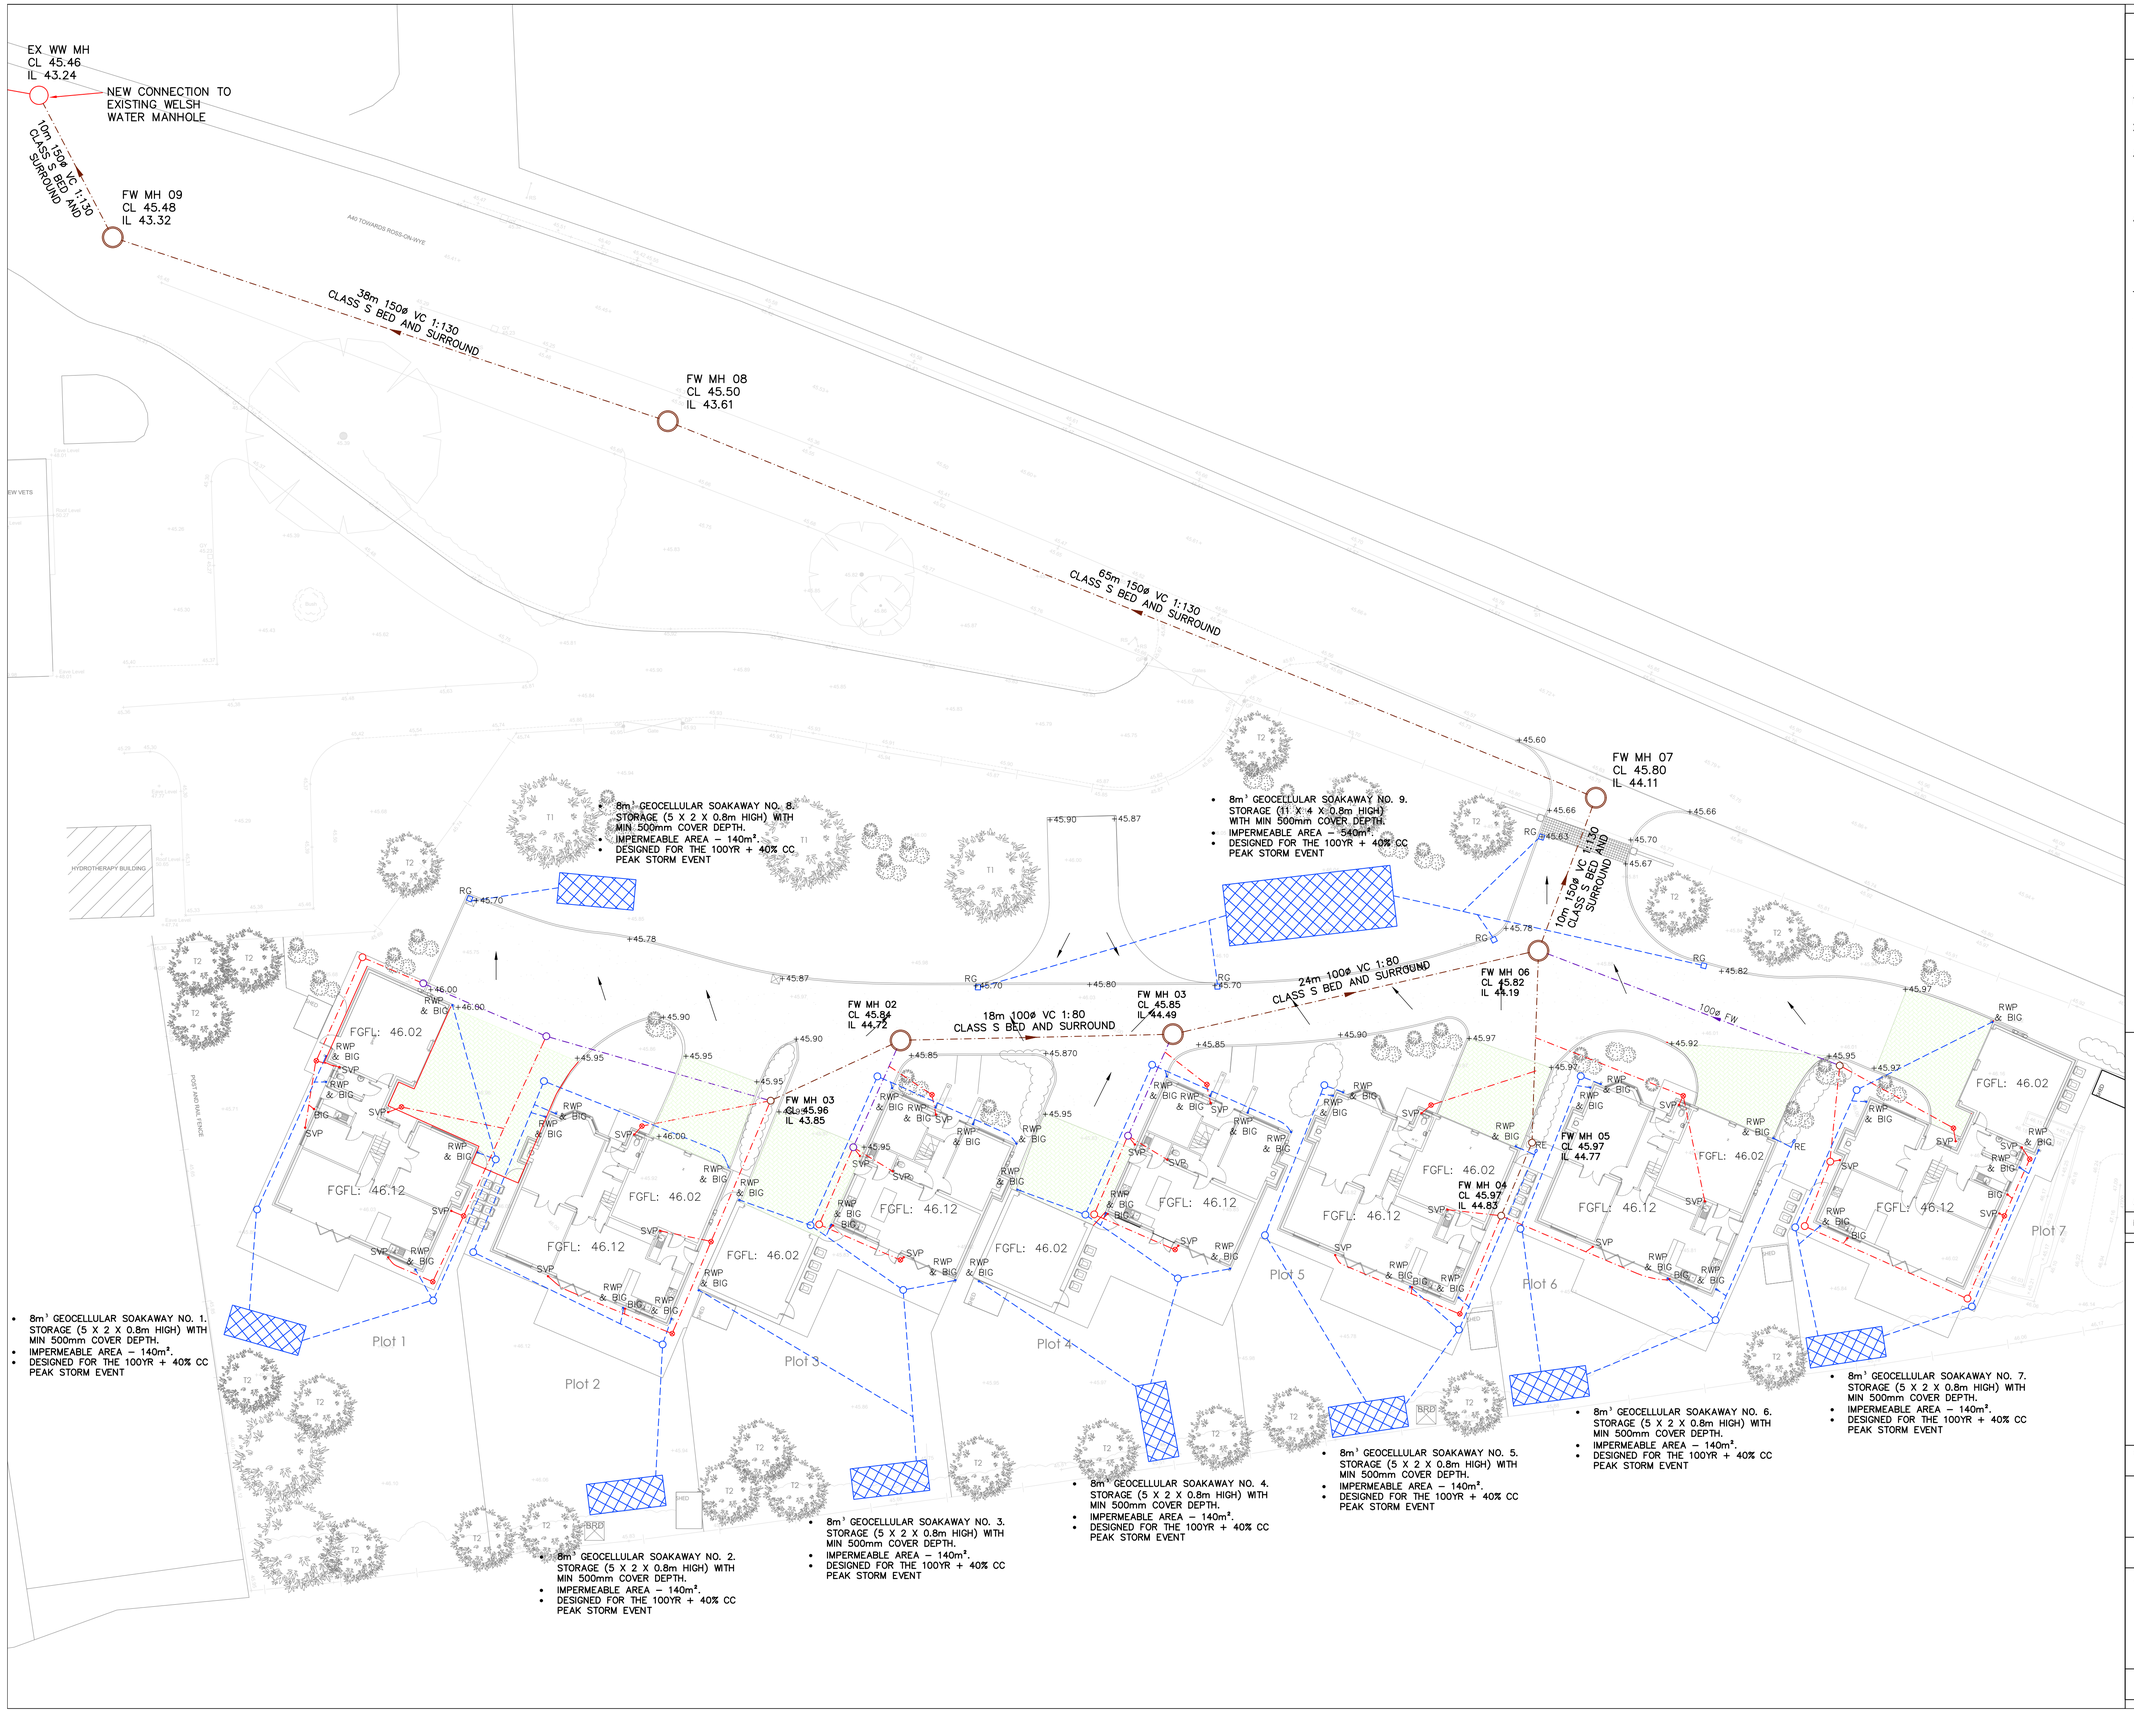

NOTES

NOTES:–

1. ALL LEVELS ARE IN METRES.
2. ALL DIMENSIONS ARE IN MILLIMETRES.
3. THE CONTRACTOR SHALL BE RESPONSIBLE FOR THE ACCURACY OF ALL DIMENSIONS AND LEVELS AND FOR THE CORRECT SETTING OUT OF THE WORK ON SITE UNLESS NOTED OTHERWISE.
4. THE CONTRACTOR SHALL ENSURE ALL NECESSARY PRECAUTIONS ARE TAKEN TO PROTECT EXISTING SERVICES DURING THE WORKS.

KEY

- EXISTING FOUL WATER SEWER
- PROPOSED S104 FOUL WATER SEWER
- PROPOSED S104 FOUL WATER LATERAL
- PROPOSED FOUL WATER DRAINAGE
- PROPOSED SURFACE WATER DRAINAGE
- PROPOSED SURFACE WATER DRAINAGE
- PROPOSED 1200ø PCC MANHOLE
- PROPOSED 450ø PPIC
- PROPOSED 300ø MINI PPIC (MAX 600 DP)
- RWP — RAINWATER PIPE
- SVP — SOIL VENT PIPE
- BIG — BACK INLET GULLY
- RG — ROAD GULLY
- YG — YARD GULLY
- RE — RODDING EYE

NOTE ALL RWP AND SVP LOCATIONS TO BE CONFIRMED BY OTHERS

EXTERNAL LEVELS TO ACCESS ROAD TO BE CONFIRMED BY OTHERS

ALL PIPEWORK TO BE 100ø UNLESS NOTED OTHERWISE

No	DATE	DRAWN	REV'D ENG.	AMENDMENT
A	30.11.20	PG	GWK	ISSUED FOR INFORMATION

GWK STRUCTURAL SOLUTIONS LTD

GWK STRUCTURAL SOLUTIONS LTD
CONSULTING CIVIL & STRUCTURAL ENGINEERS
3 MILTON DRIVE, POYNTON STOCKPORT SK12 1EZ
Email: gareth.kimber@gwkstructuralsolutions.co.uk
Web: gwkstructuralsolutions.co.uk

CLIENT: SG RAYNER HOMES

PROJECT: CHASE VIEW ROSS ON WYE

DRAFTER: PG

ENGINEER: GWK

TITLE: DRAINAGE GA

SCALE	DRAWING No	DATE	AMDT
1:200	GK2412-C-001	30.11.20	A