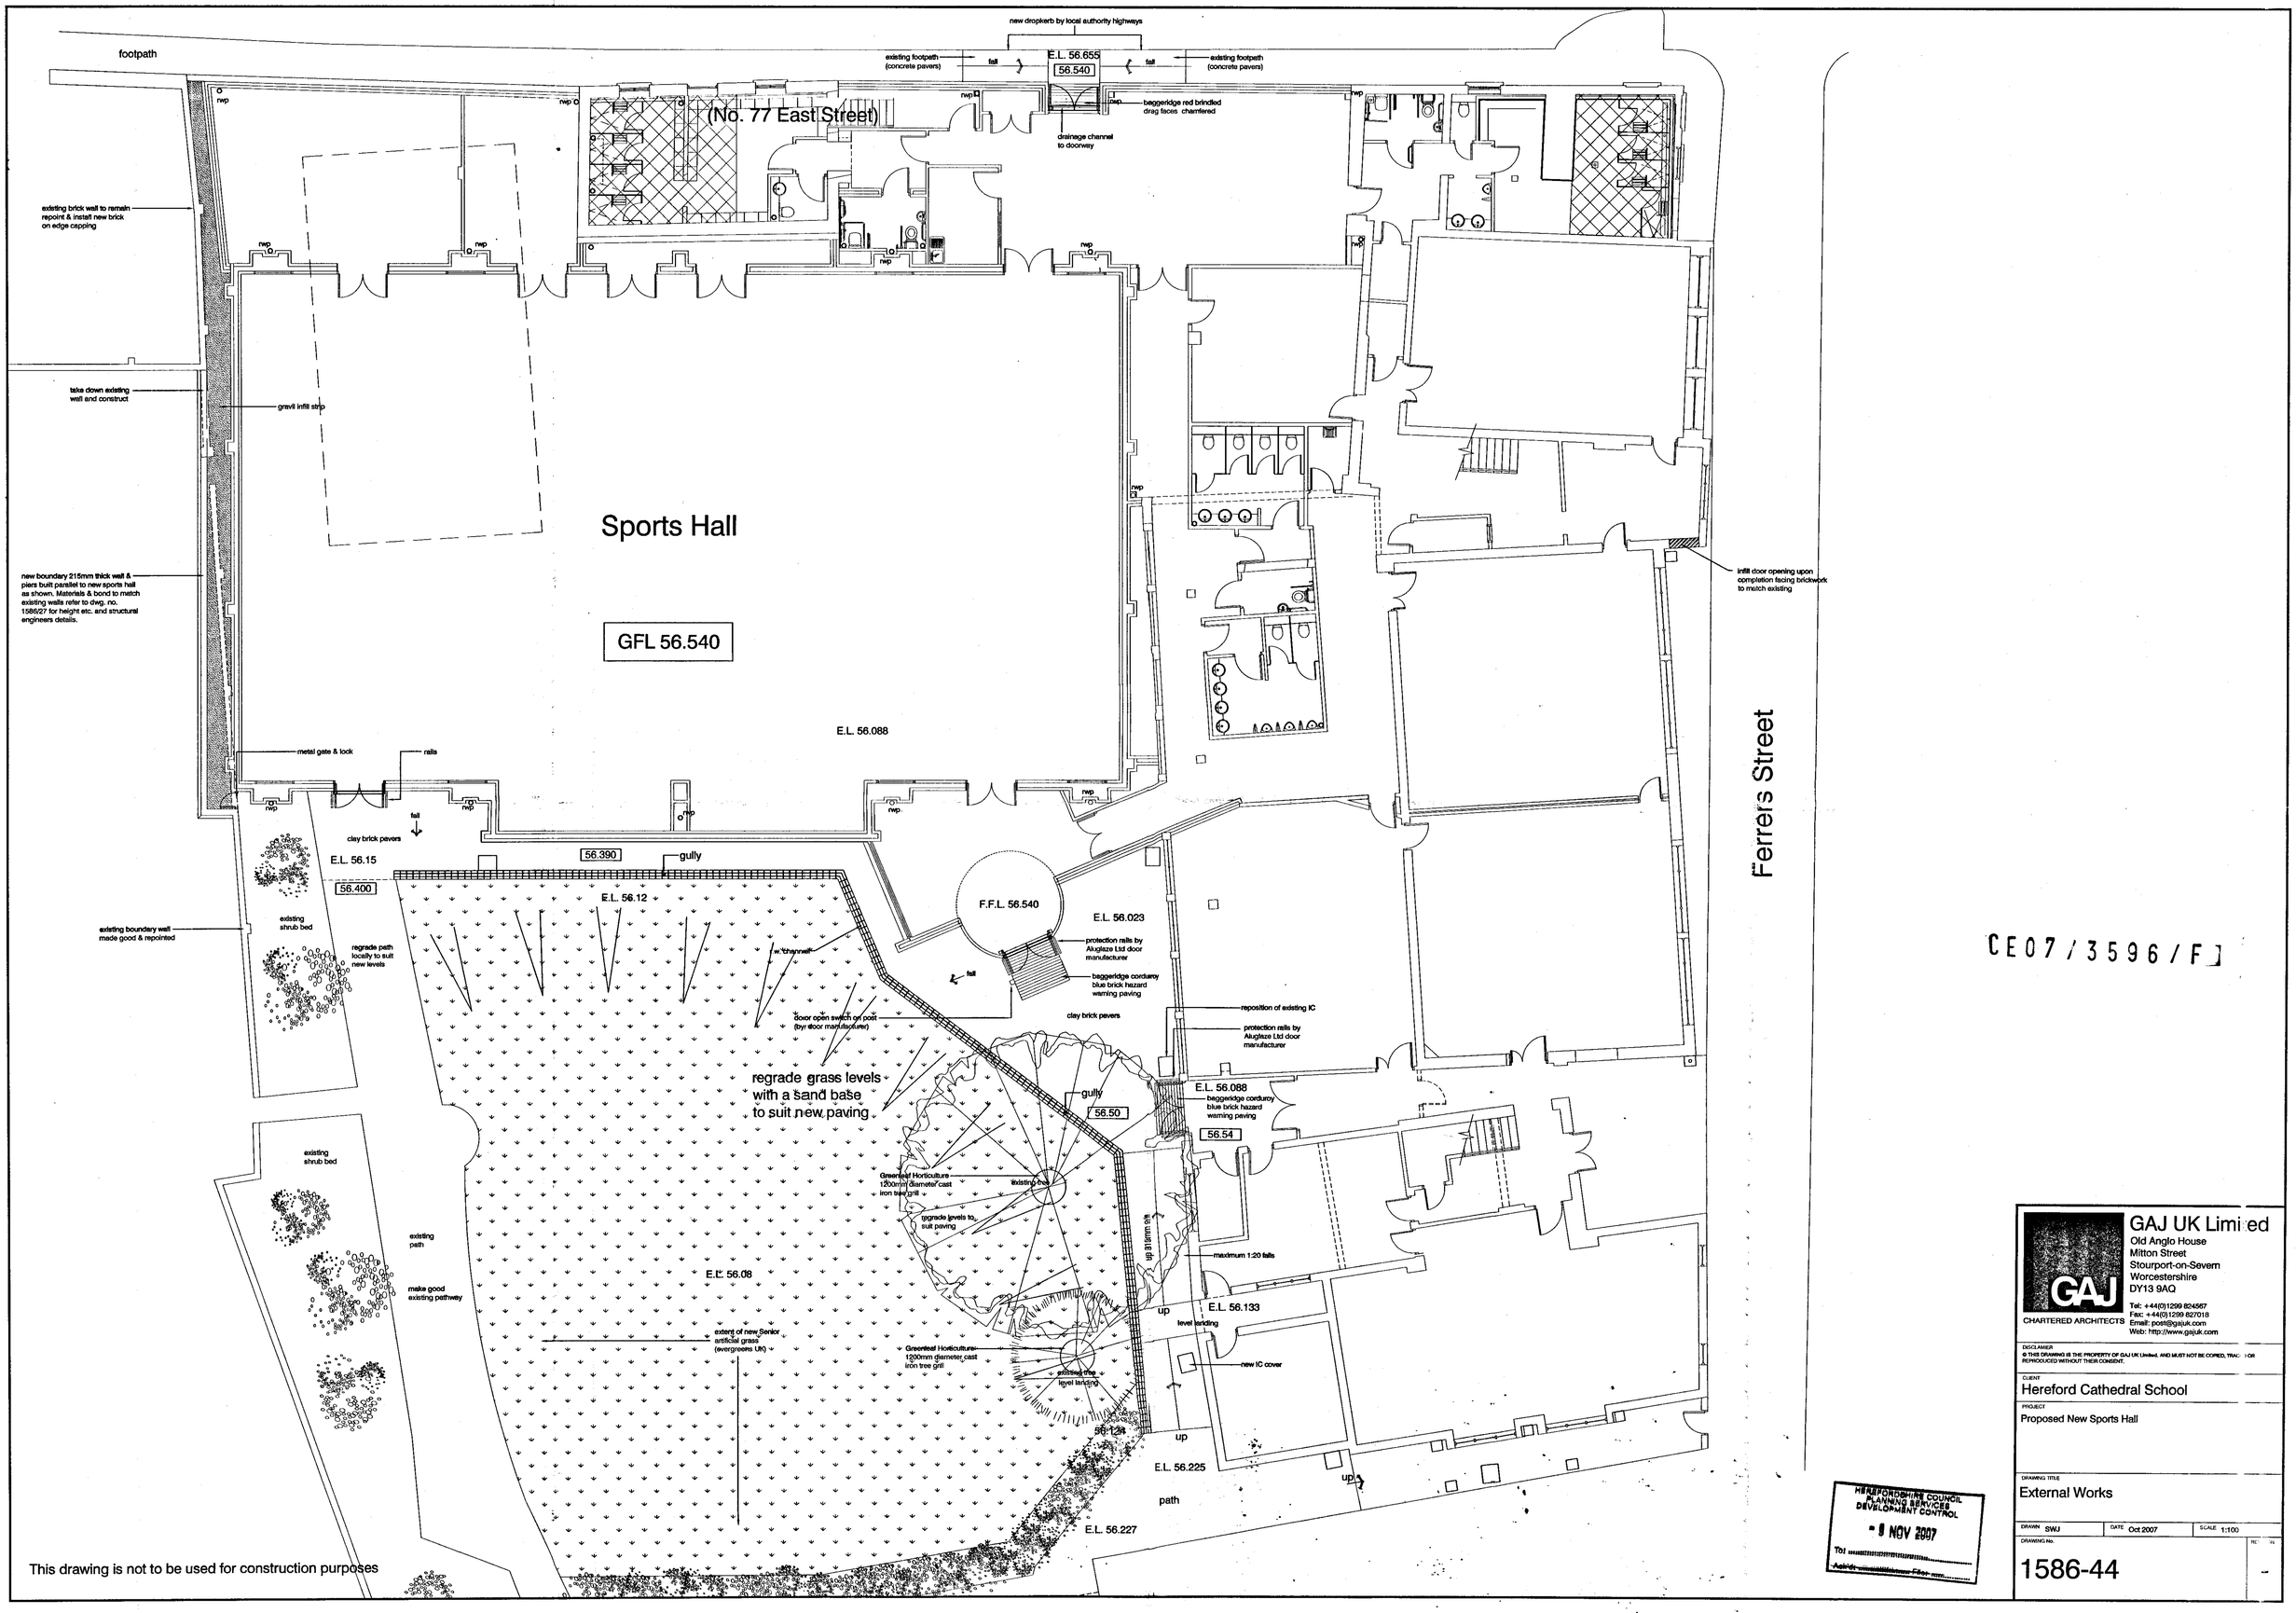
footpath
new dropkerb by local authority highways
existing footpath (concrete pavers)
fall
E.L. 56.655
56.540
fall
existing footpath (concrete pavers)
(No. 77 East Street)
baggeridge red brindled drag faces chamfered
drainage channel to doorway
existing brick wall to remain repoint & install new brick on edge capping
take down existing wall and construct
gravil infill strip
Sports Hall
GFL 56.540
new boundary 215mm thick wall & piers built parallel to new sports hall as shown. Materials & bond to match existing walls refer to dwg. no. 1586/27 for height etc. and structural engineers details.
E.L. 56.088
infill door opening upon completion facing brickwork to match existing
Ferrers Street
metal gate & lock
rails
fall
clay brick pavers
E.L. 56.15
56.390
gully
56.400
E.L. 56.12
existing boundary wall made good & repointed
existing shrub bed
regrade path locally to suit new levels
w. channel
F.F.L. 56.540
E.L. 56.023
protection rails by Aluglaze Ltd door manufacturer
baggeridge corduroy blue brick hazard warning paving
fall
clay brick pavers
door open switch on post (by door manufacturer)
reposition of existing IC
protection rails by Aluglaze Ltd door manufacturer
regrade grass levels with a sand base to suit new paving
gully
56.50
E.L. 56.088
baggeridge corduroy blue brick hazard warning paving
56.54
existing shrub bed
Greenleaf Horticulture 1200mm diameter cast iron tree grill
existing tree
regrade levels to suit paving
existing path
make good existing pathway
E.L. 56.08
up 918mm a/ffl
maximum 1:20 falls
up
E.L. 56.133
level landing
extent of new Senior artificial grass (evergreens UK)
Greenleaf Horticulture 1200mm diameter cast iron tree grill
existing tree
level landing
new IC cover
56.124
up
E.L. 56.225
up
path
E.L. 56.227
This drawing is not to be used for construction purposes
CE07/3596/F
HEREFORDSHIRE COUNCIL PLANNING SERVICES DEVELOPMENT CONTROL
- 9 NOV 2007
To:
GAJ
CHARTERED ARCHITECTS
GAJ UK Limited
Old Anglo House
Mitton Street
Stourport-on-Severn
Worcestershire
DY13 9AQ
Tel: +44(0)1299 824567
Fax: +44(0)1299 827018
Email: post@gajuk.com
Web: http://www.gajuk.com
DISCLAIMER
© THIS DRAWING IS THE PROPERTY OF GAJ UK Limited, AND MUST NOT BE COPIED, TRACED OR REPRODUCED WITHOUT THEIR CONSENT.
CLIENT
Hereford Cathedral School
PROJECT
Proposed New Sports Hall
DRAWING TITLE
External Works
DRAWN SWJ
DATE Oct 2007
SCALE 1:100
DRAWING No.
1586-44
REV -