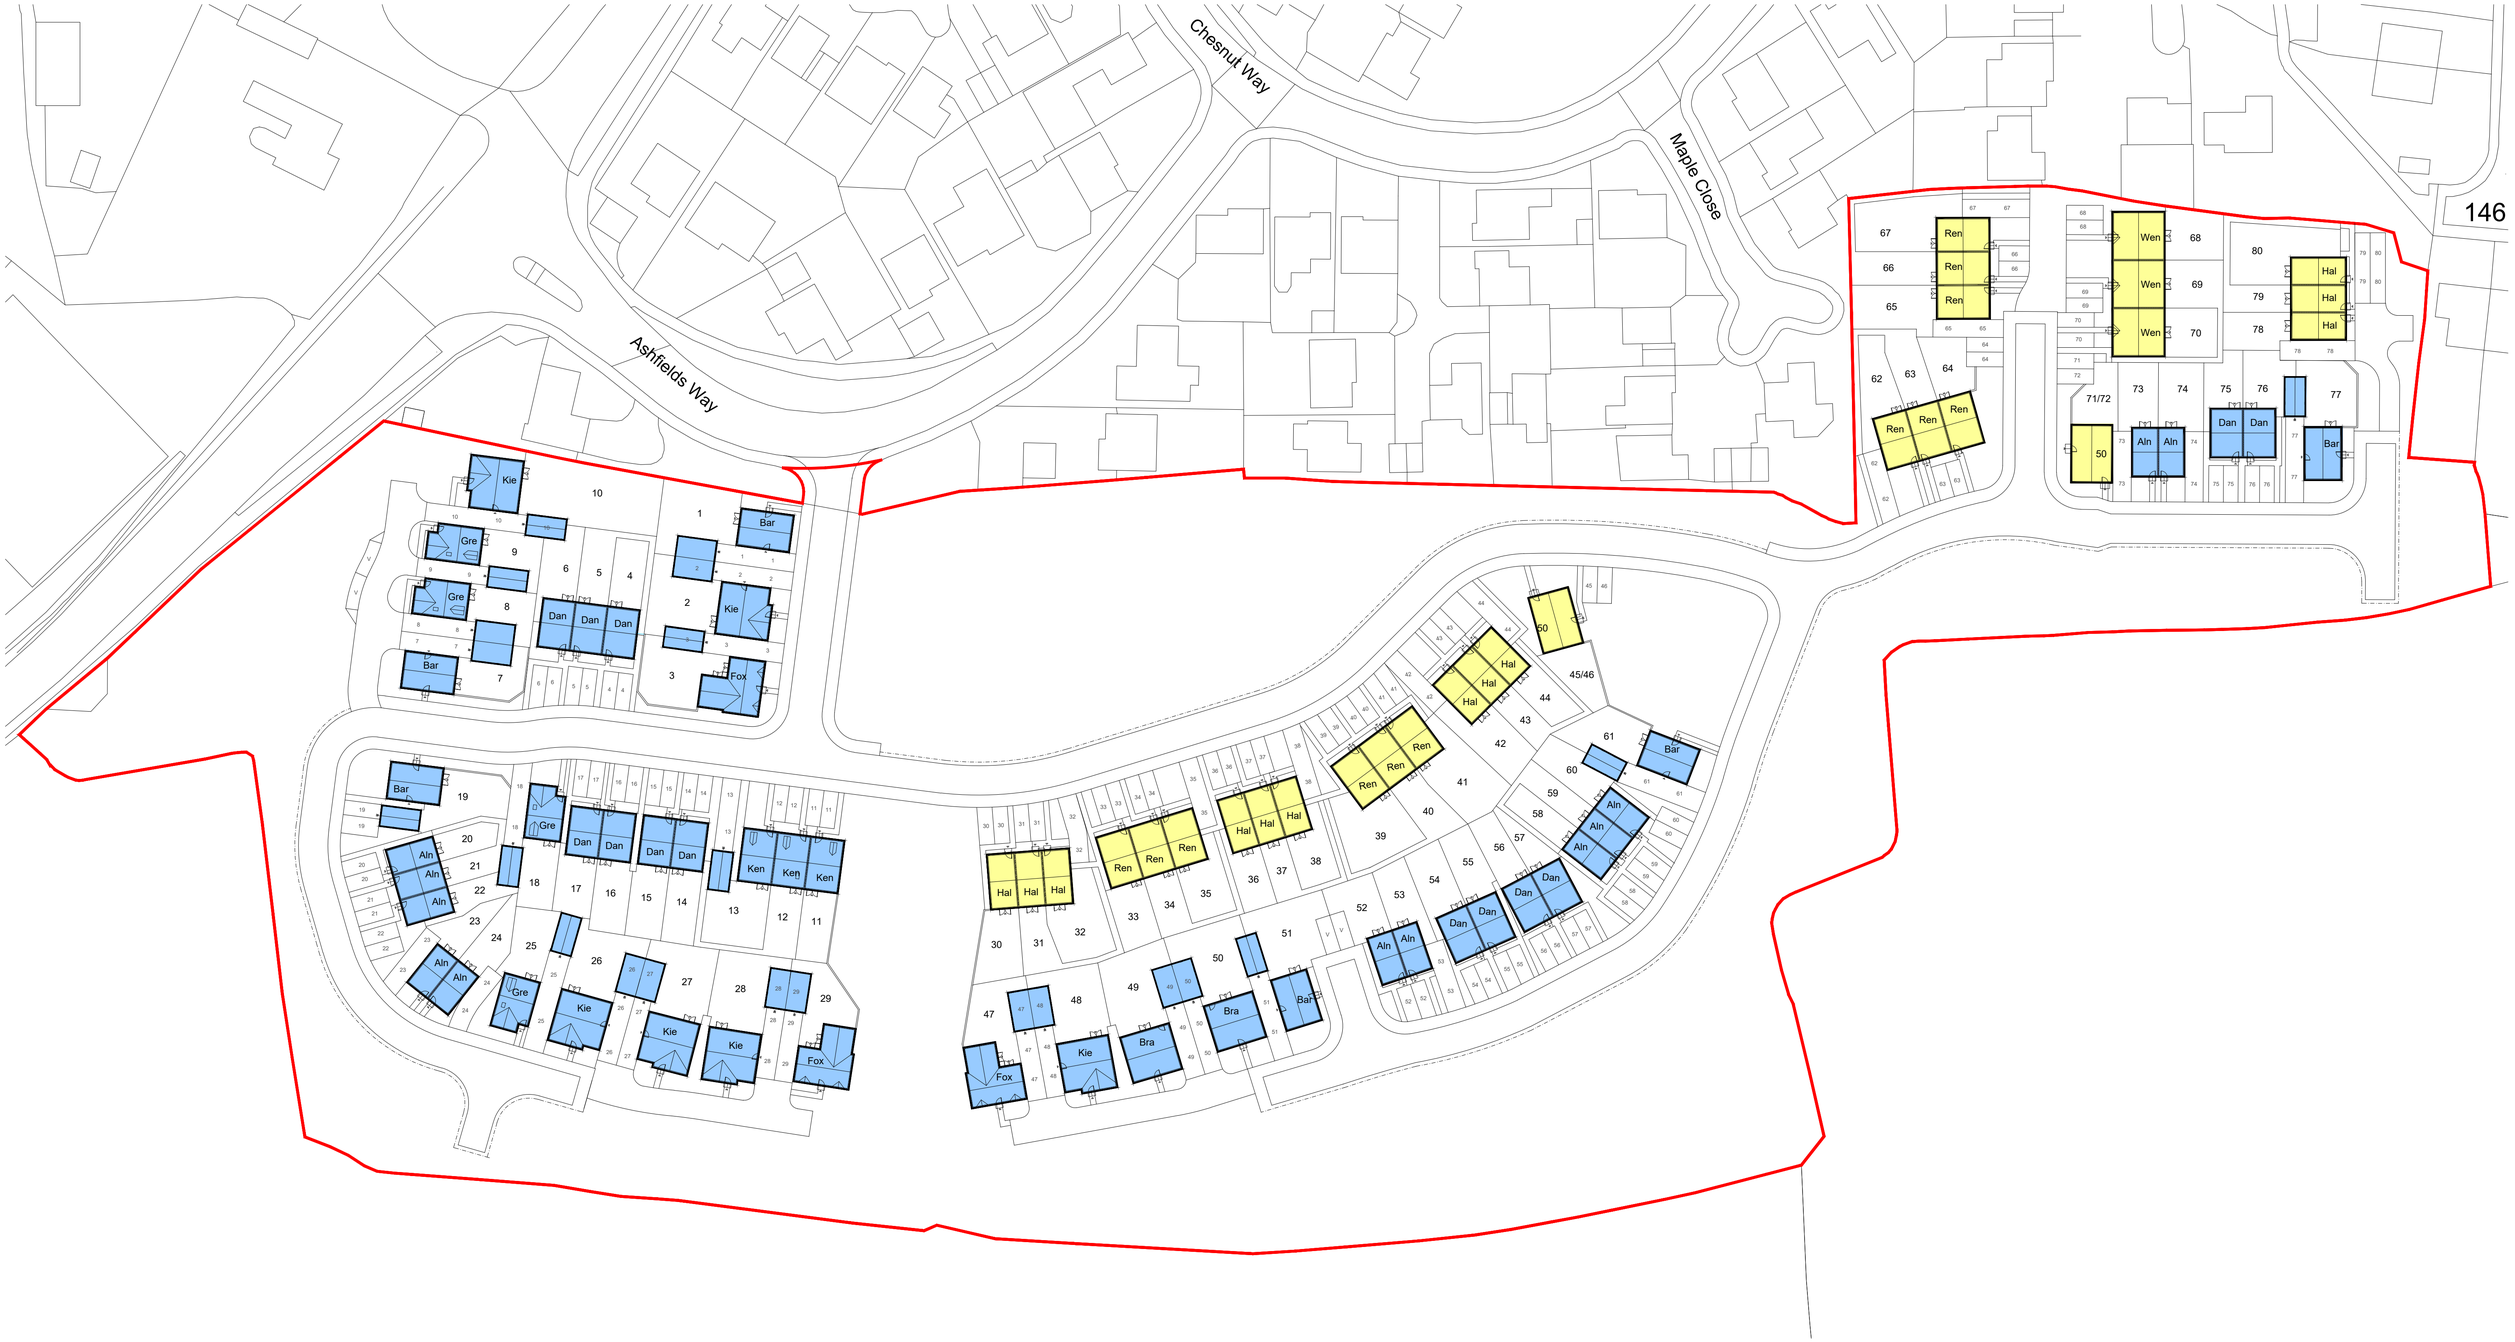

KEY

PRIVATE

AFFORDABLE

Rev	Date	Details
A	09.11.21	Site boundary updated to include the site access. Site Layout updated to latest revision.
B	24.11.21	Scale bar shown.

0m 10 20 30 40 50

Scale 1:500

ophir architecture ltd

Suite 3
Aspley House
36 Hylton Street, Birmingham. B18 6HN
Tel: 0121 439 1151 Email: admin@ophirarchitecture.com

Registered in England and Wales. Company No. 11534477
All written/scaled dimensions and floor areas are subject to verification by Contractor(s) on site.
This drawing and design are © Copyright of Ophir Architecture Ltd.
No reproduction or alteration is permitted without prior written consent

○ Preliminary ○ Design ○ Information ○ Comment ● Planning ○ Construction

Client: Persimmon Homes	Scale: 1:500	Drawing Size: @ A1
Project: Land off Ashfield Way, Bromyard	Project No. PHA16	Drawing No. PL003
Drawing: Housing Tenture Plan	Date Oct 2021	Revision. B

NORTH