SW07/0608/F

DRAWING TITLE	DETAILS AS PROPOSED

(EXISTING DRAWINGS)

PROPOSED CONSERVATORY
AT THE BACK OF MORTIMER COTTAGE
FOR MR & MRS PRITCHARD

DATE JANUARY 2007

EXISTING ELEVATIONS SCALE 1/100

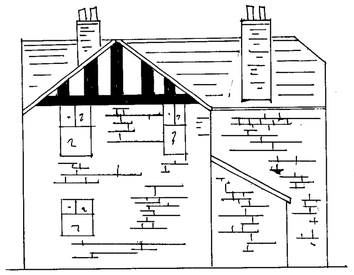

EAST

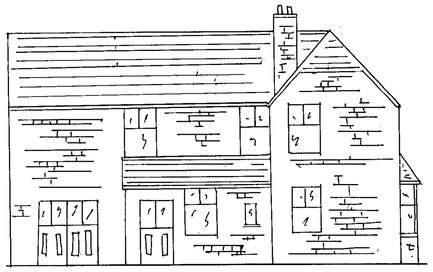

NORTH

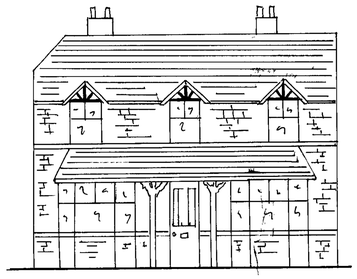

WEST

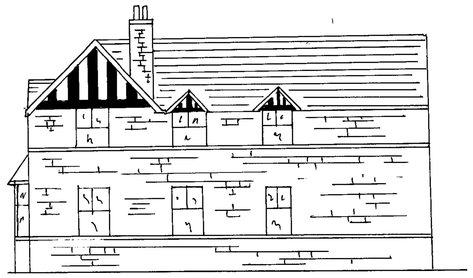

SOUTH

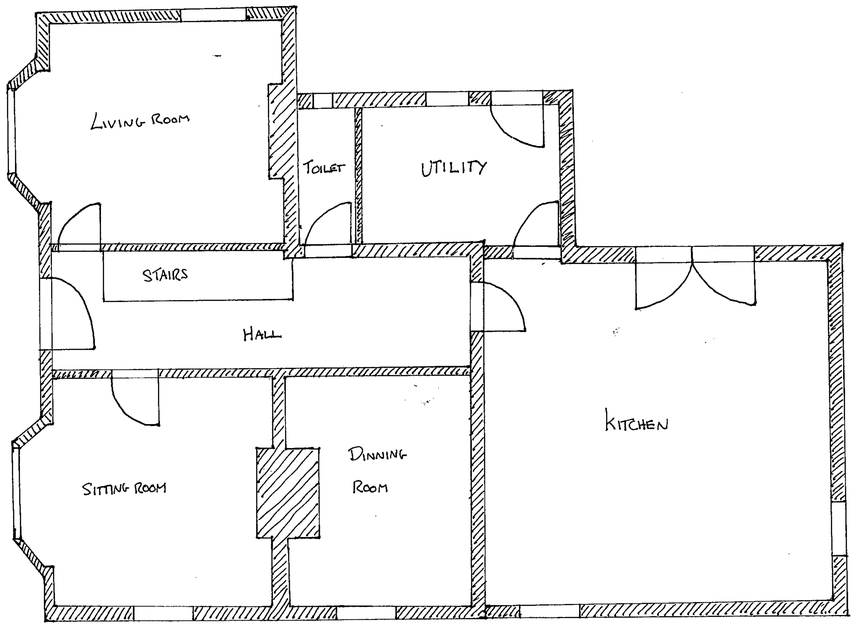

EXISTING GROUND FLOOR SCALE 1:50

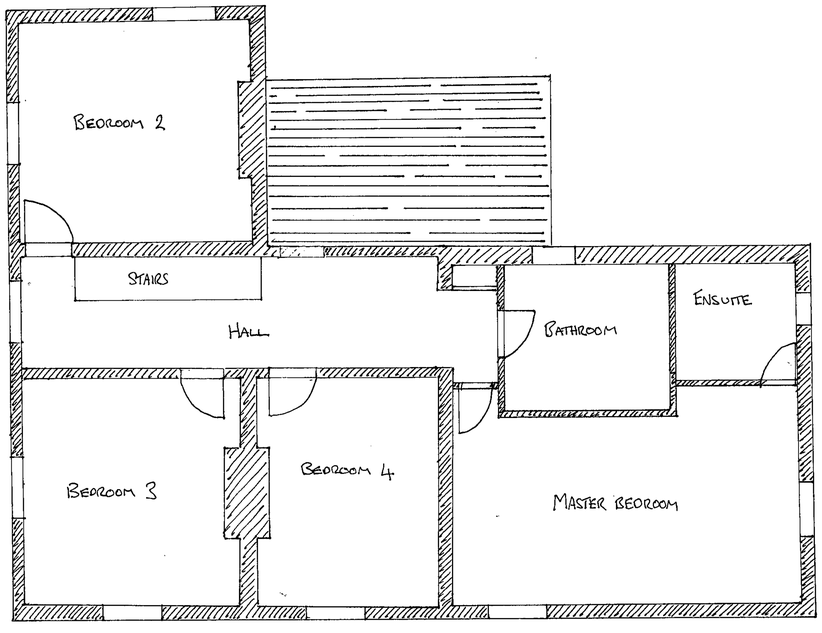

EXISTING FIRST FLOOR SCALE 1:50

27 FEB 2007