NW 9/1960/F

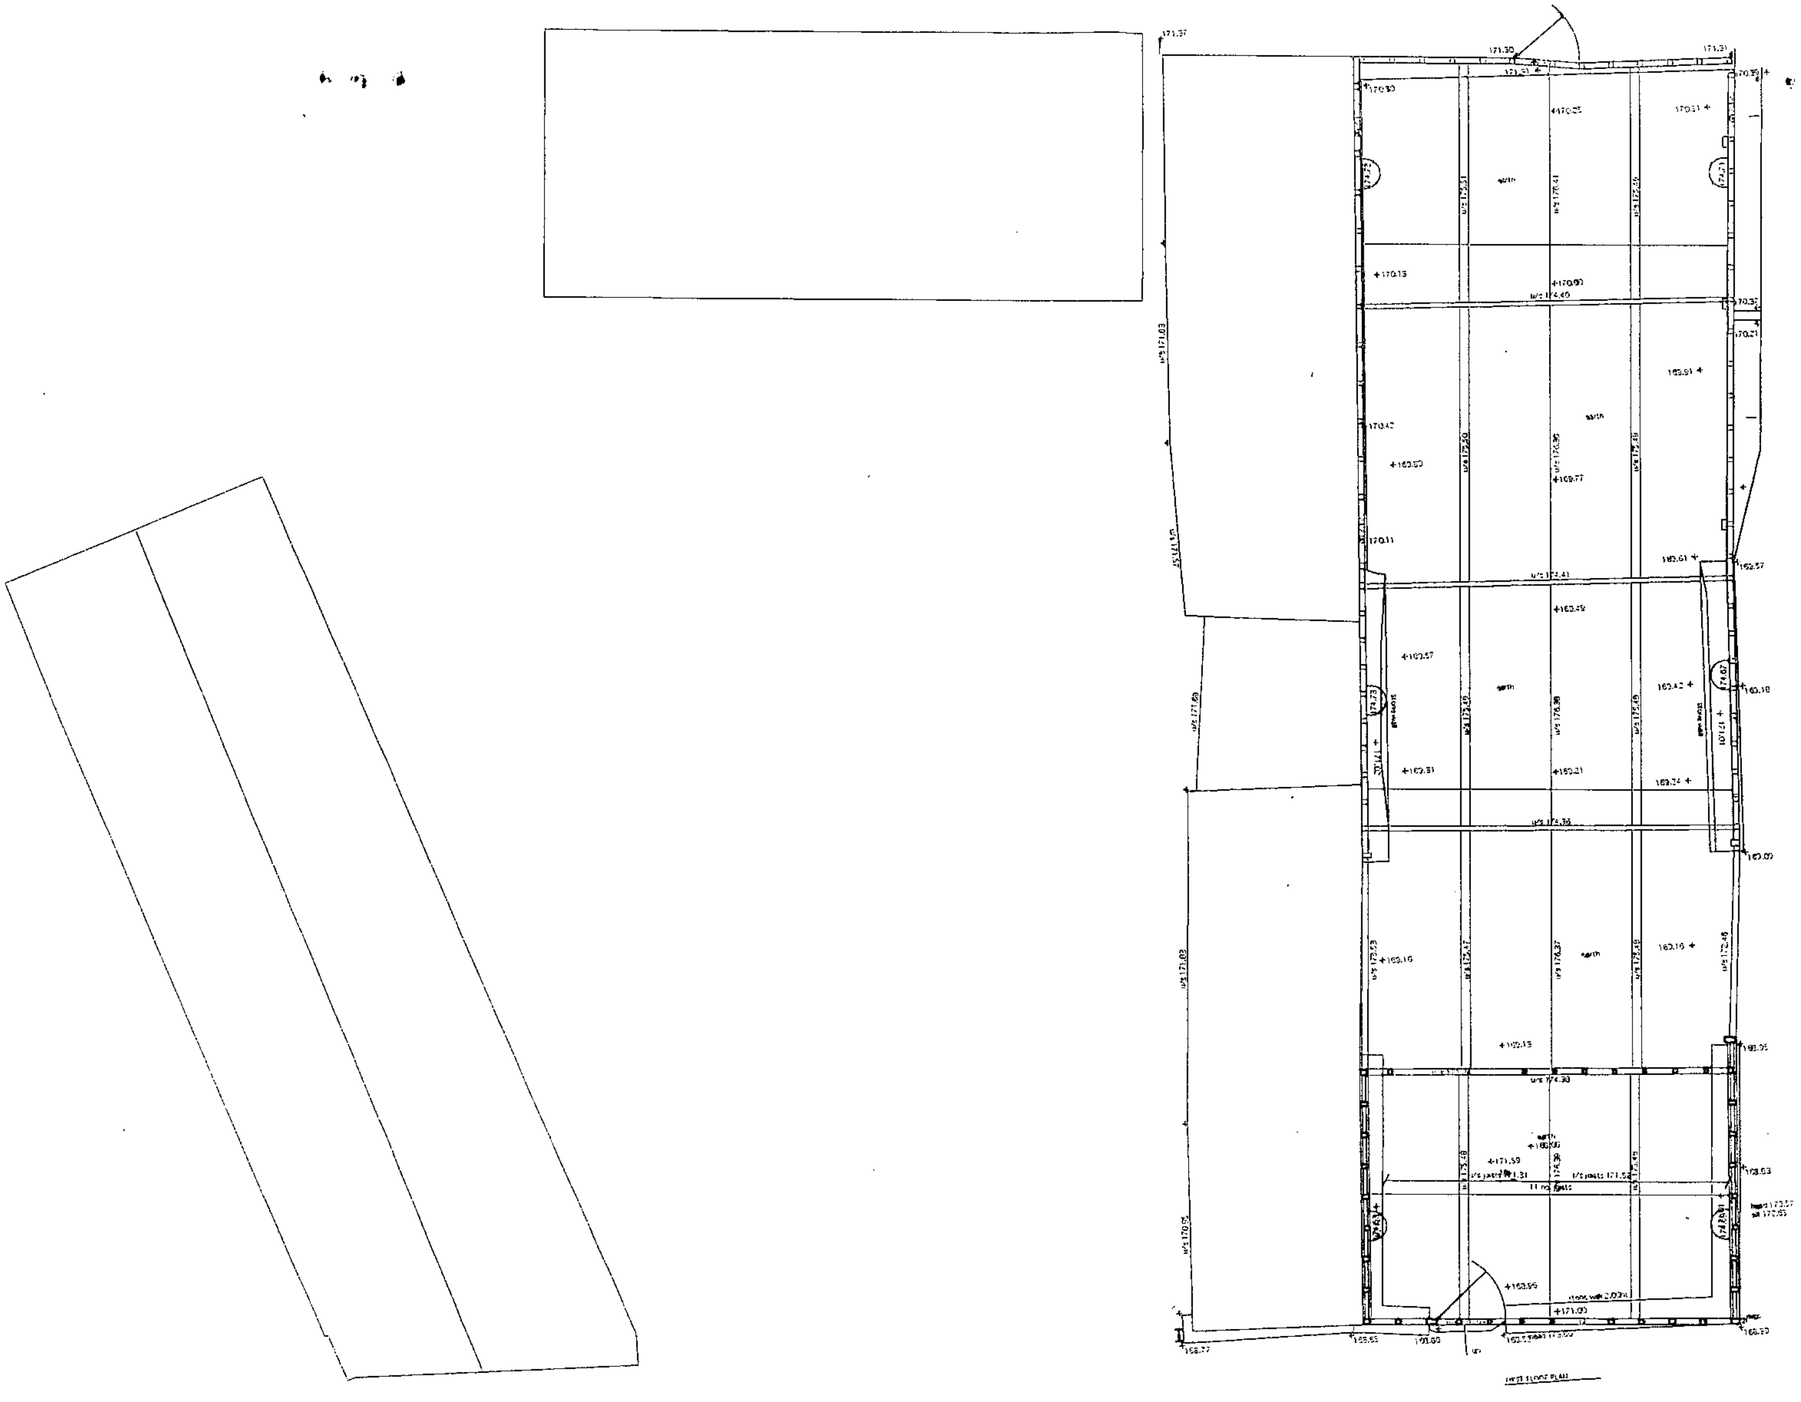

P02

Proposed Residential Conversion
Kniff Barns Kniff Hereford
Floor plans/Proposed plan as existing
Drawing no. 98201.P02
Scale 1:100 at A1 1:50 at A3
April 2010

warren benbow architects
21 Van Dixhoorn
Hereford HR1 1HL
T 01432 351 126
F 01432 271 827
Email @warrenbenbow.co.uk

0 0.0 1.0 2.0 3.0 4.0 5.0 6.0 7.0