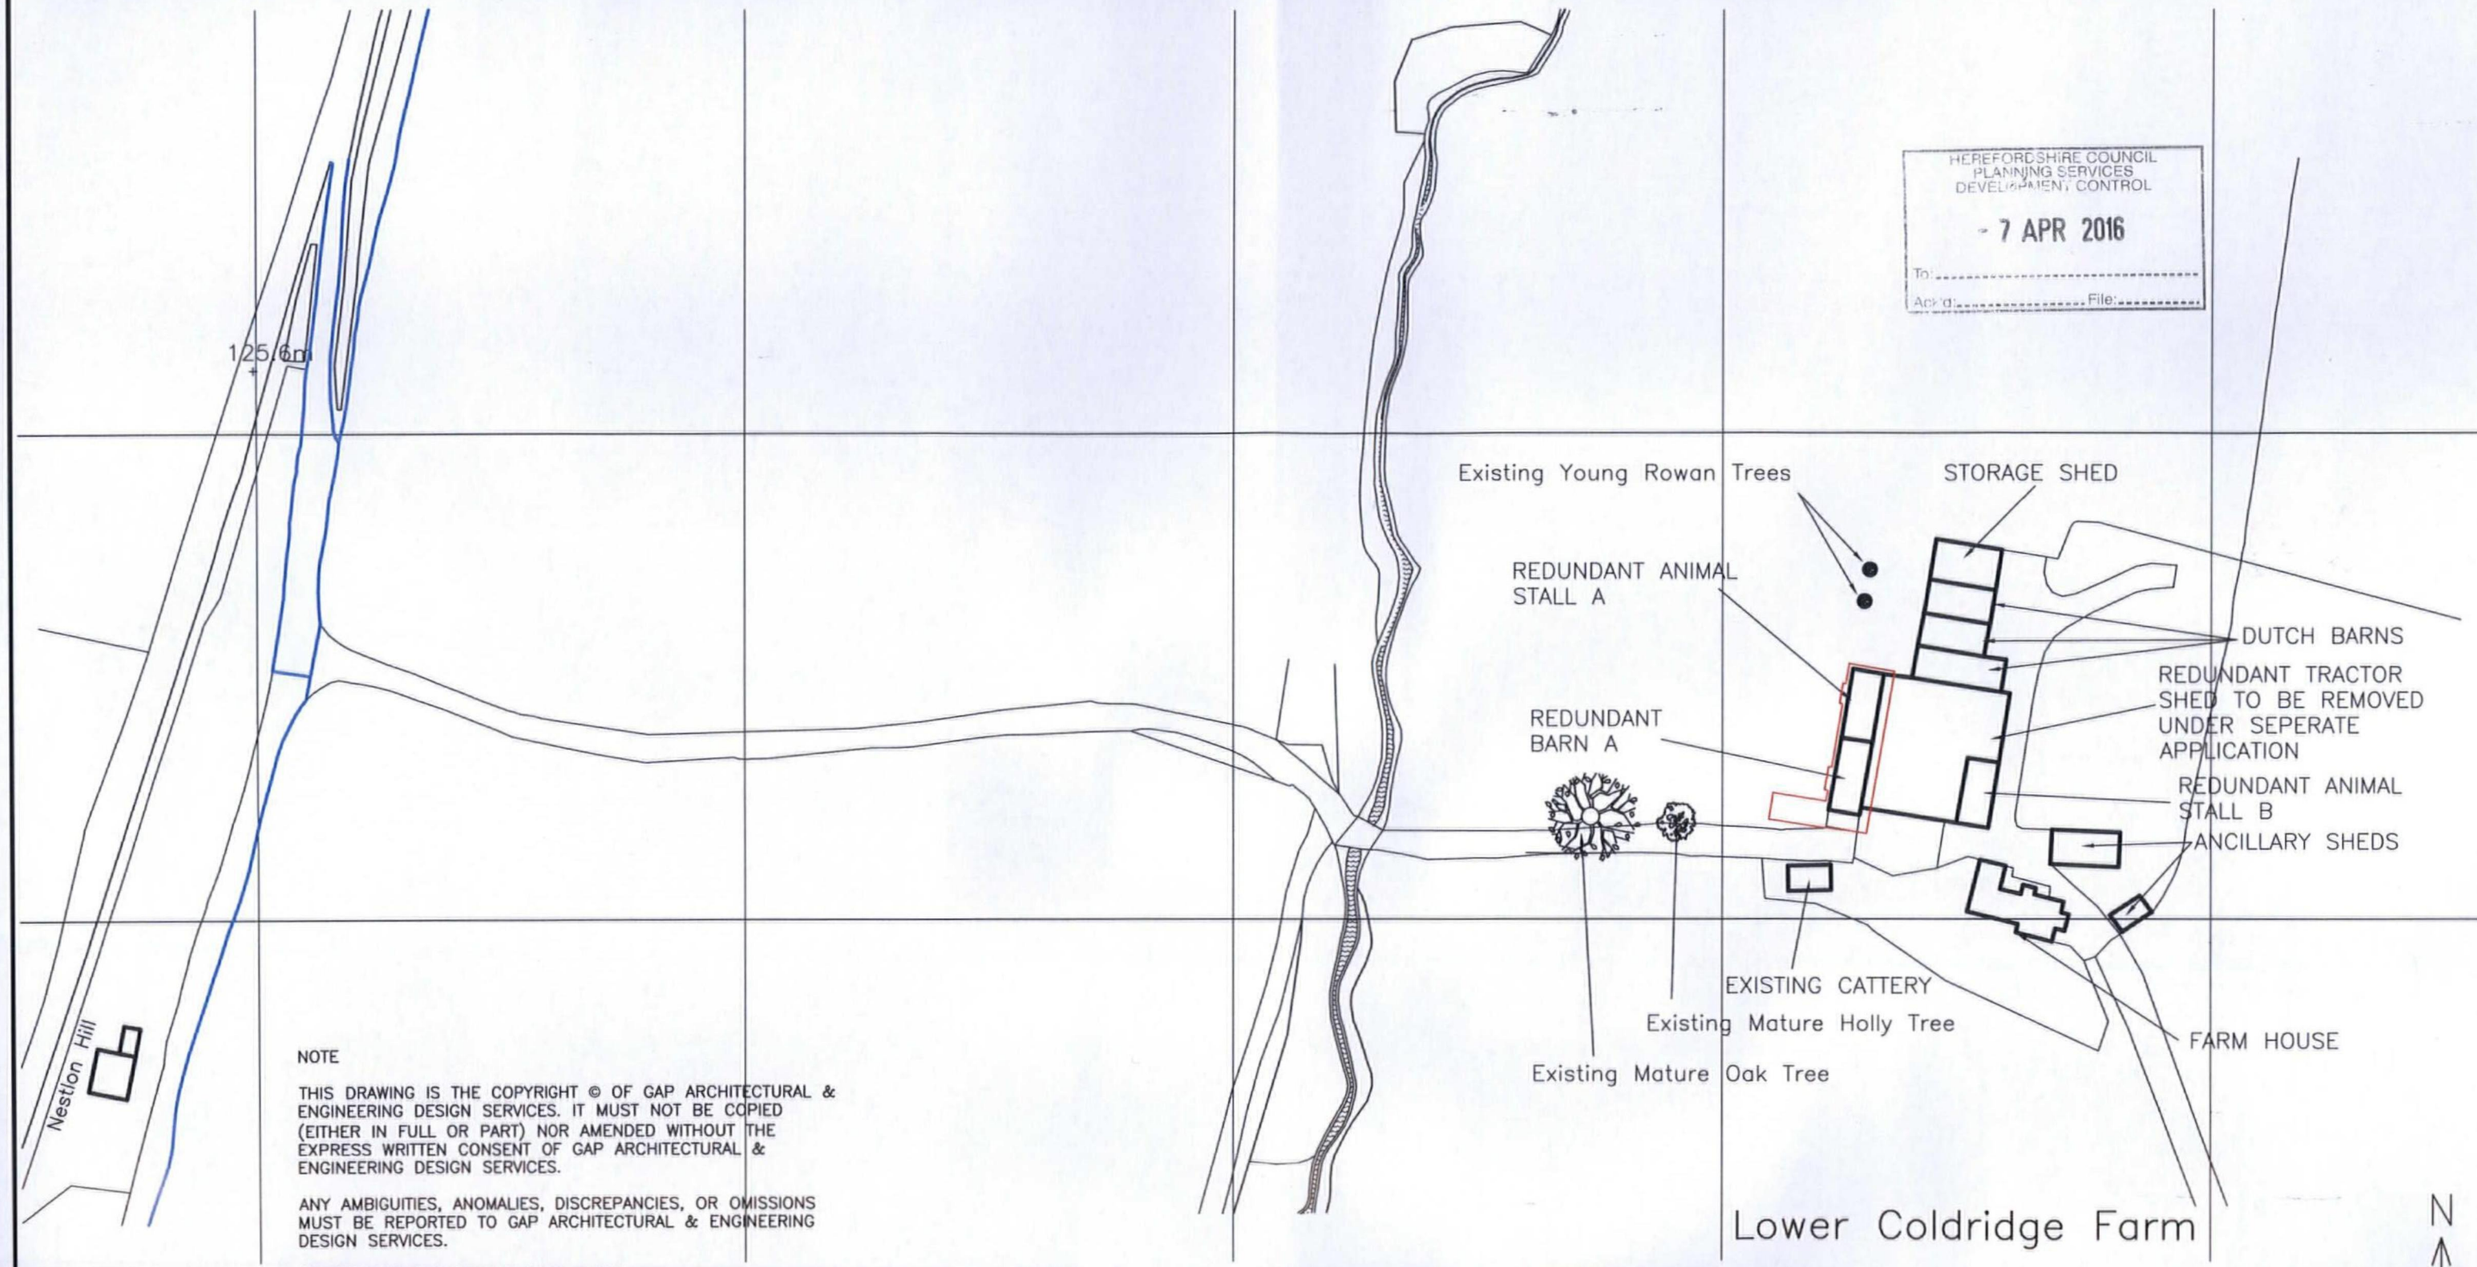

HEREFORDSHIRE COUNCIL
PLANNING SERVICES
DEVELOPMENT CONTROL
- 7 APR 2016
To:
Ack'd: File:

NOTE

THIS DRAWING IS THE COPYRIGHT © OF GAP ARCHITECTURAL & ENGINEERING DESIGN SERVICES. IT MUST NOT BE COPIED (EITHER IN FULL OR PART) NOR AMENDED WITHOUT THE EXPRESS WRITTEN CONSENT OF GAP ARCHITECTURAL & ENGINEERING DESIGN SERVICES.

ANY AMBIGUITIES, ANOMALIES, DISCREPANCIES, OR OMISSIONS MUST BE REPORTED TO GAP ARCHITECTURAL & ENGINEERING DESIGN SERVICES.

DO NOT SCALE USE DIMENSIONS ONLY

THIS DRAWING IS TO BE READ IN CONJUNCTION WITH THE GENERAL SPECIFICATION AND ANY COSSH DOCUMENTS RELAING TO SPECIFIC MATERIALS.

WHERE NON-GENERIC MATERIALS HAVE BEEN SPECIFIED, ALTERNATIVES MAY ONLY BE USED WITH THE WRITTEN CONSENT OF GAP ARCHITECTURAL & ENGINEERING DESIGN SERVICES. AS THIS MAY AFFECT THE ENERGY PERFORMANCE RATING OF THE BUILDING AND HENCE FAILURE UNDER APPROVED DOCUMENT PART L OF THE BUILDING REGULATIONS.

GAP ARCHITECTURAL & ENGINEERING DESIGN SERVICES

"Nythfa"
Bedwlwyn Road
Ystrad Mynach, Hengoed,
Caerphilly CBC CF82 7AB

Tel: 01443 831844
Mobile: 07923265127
Email: info@gap-architectural.co.uk
Web: www.gap-architectural.co.uk

Client
Mrs. Gurney

Revision		Date
A	Minor Amendments as per LPA Comment	17-12-15
B	Red Line Plan & Layout amended	06-04-16

Project Title
Lower Coldridge Farm

Drawing Title
Location Plan

Office of Origin
VALLEYS OFFICE

Status
PLANNING

Drawn By
SBH

Date
OCT 2015

Project No.
15/026

Scale
1/1250 @ A3

File
15/026

Drawing No.
101

Revision
B