NW09/1329/L

NW09/1331/F

EXISTING

West Elevation

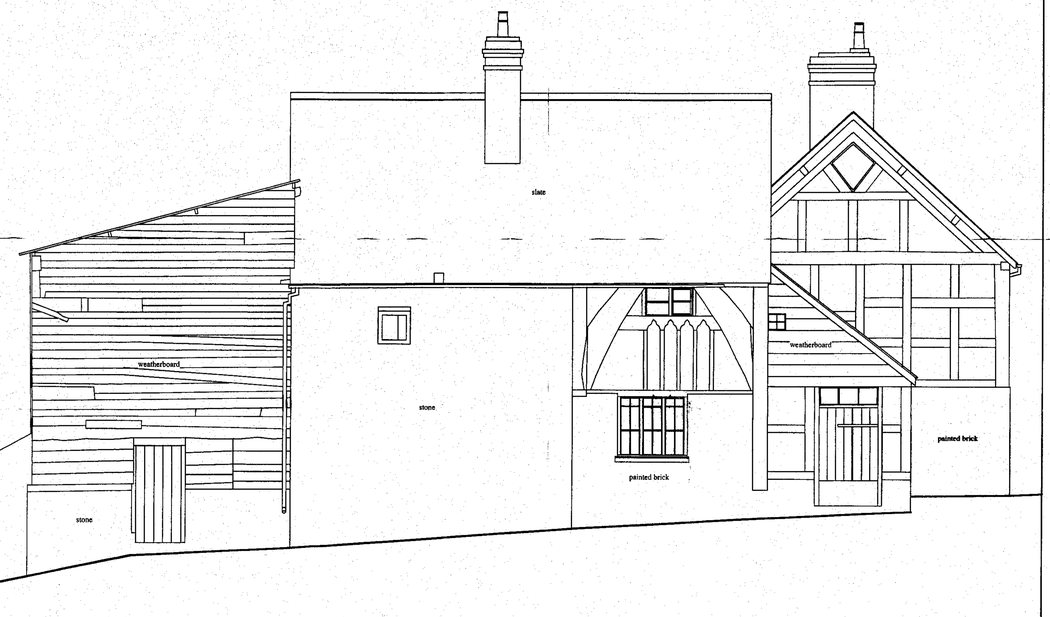

North Elevation

Proposed Alterations & Improvements to Black Hall, Aston.
EXISTING WEST & NORTH ELEVATIONS
Scale 1:50 February 2009 Dwg No BH•4

PAUL TITLEY
Architectural Consultant
New Cottage, Upper Common, Eyton
Leominster, Herefordshire. HR6 0AQ
Tel: 01568 615507

HEREFORDSHIRE COUNCIL
PLANNING SERVICES
DEVELOPMENT CONTROL
03 JUN 2009
To:
Ack'd: File: