NW08/2151/F

Survey of Traditional Farm Buildings at Brook House Farm, Yarpole

Site Plan

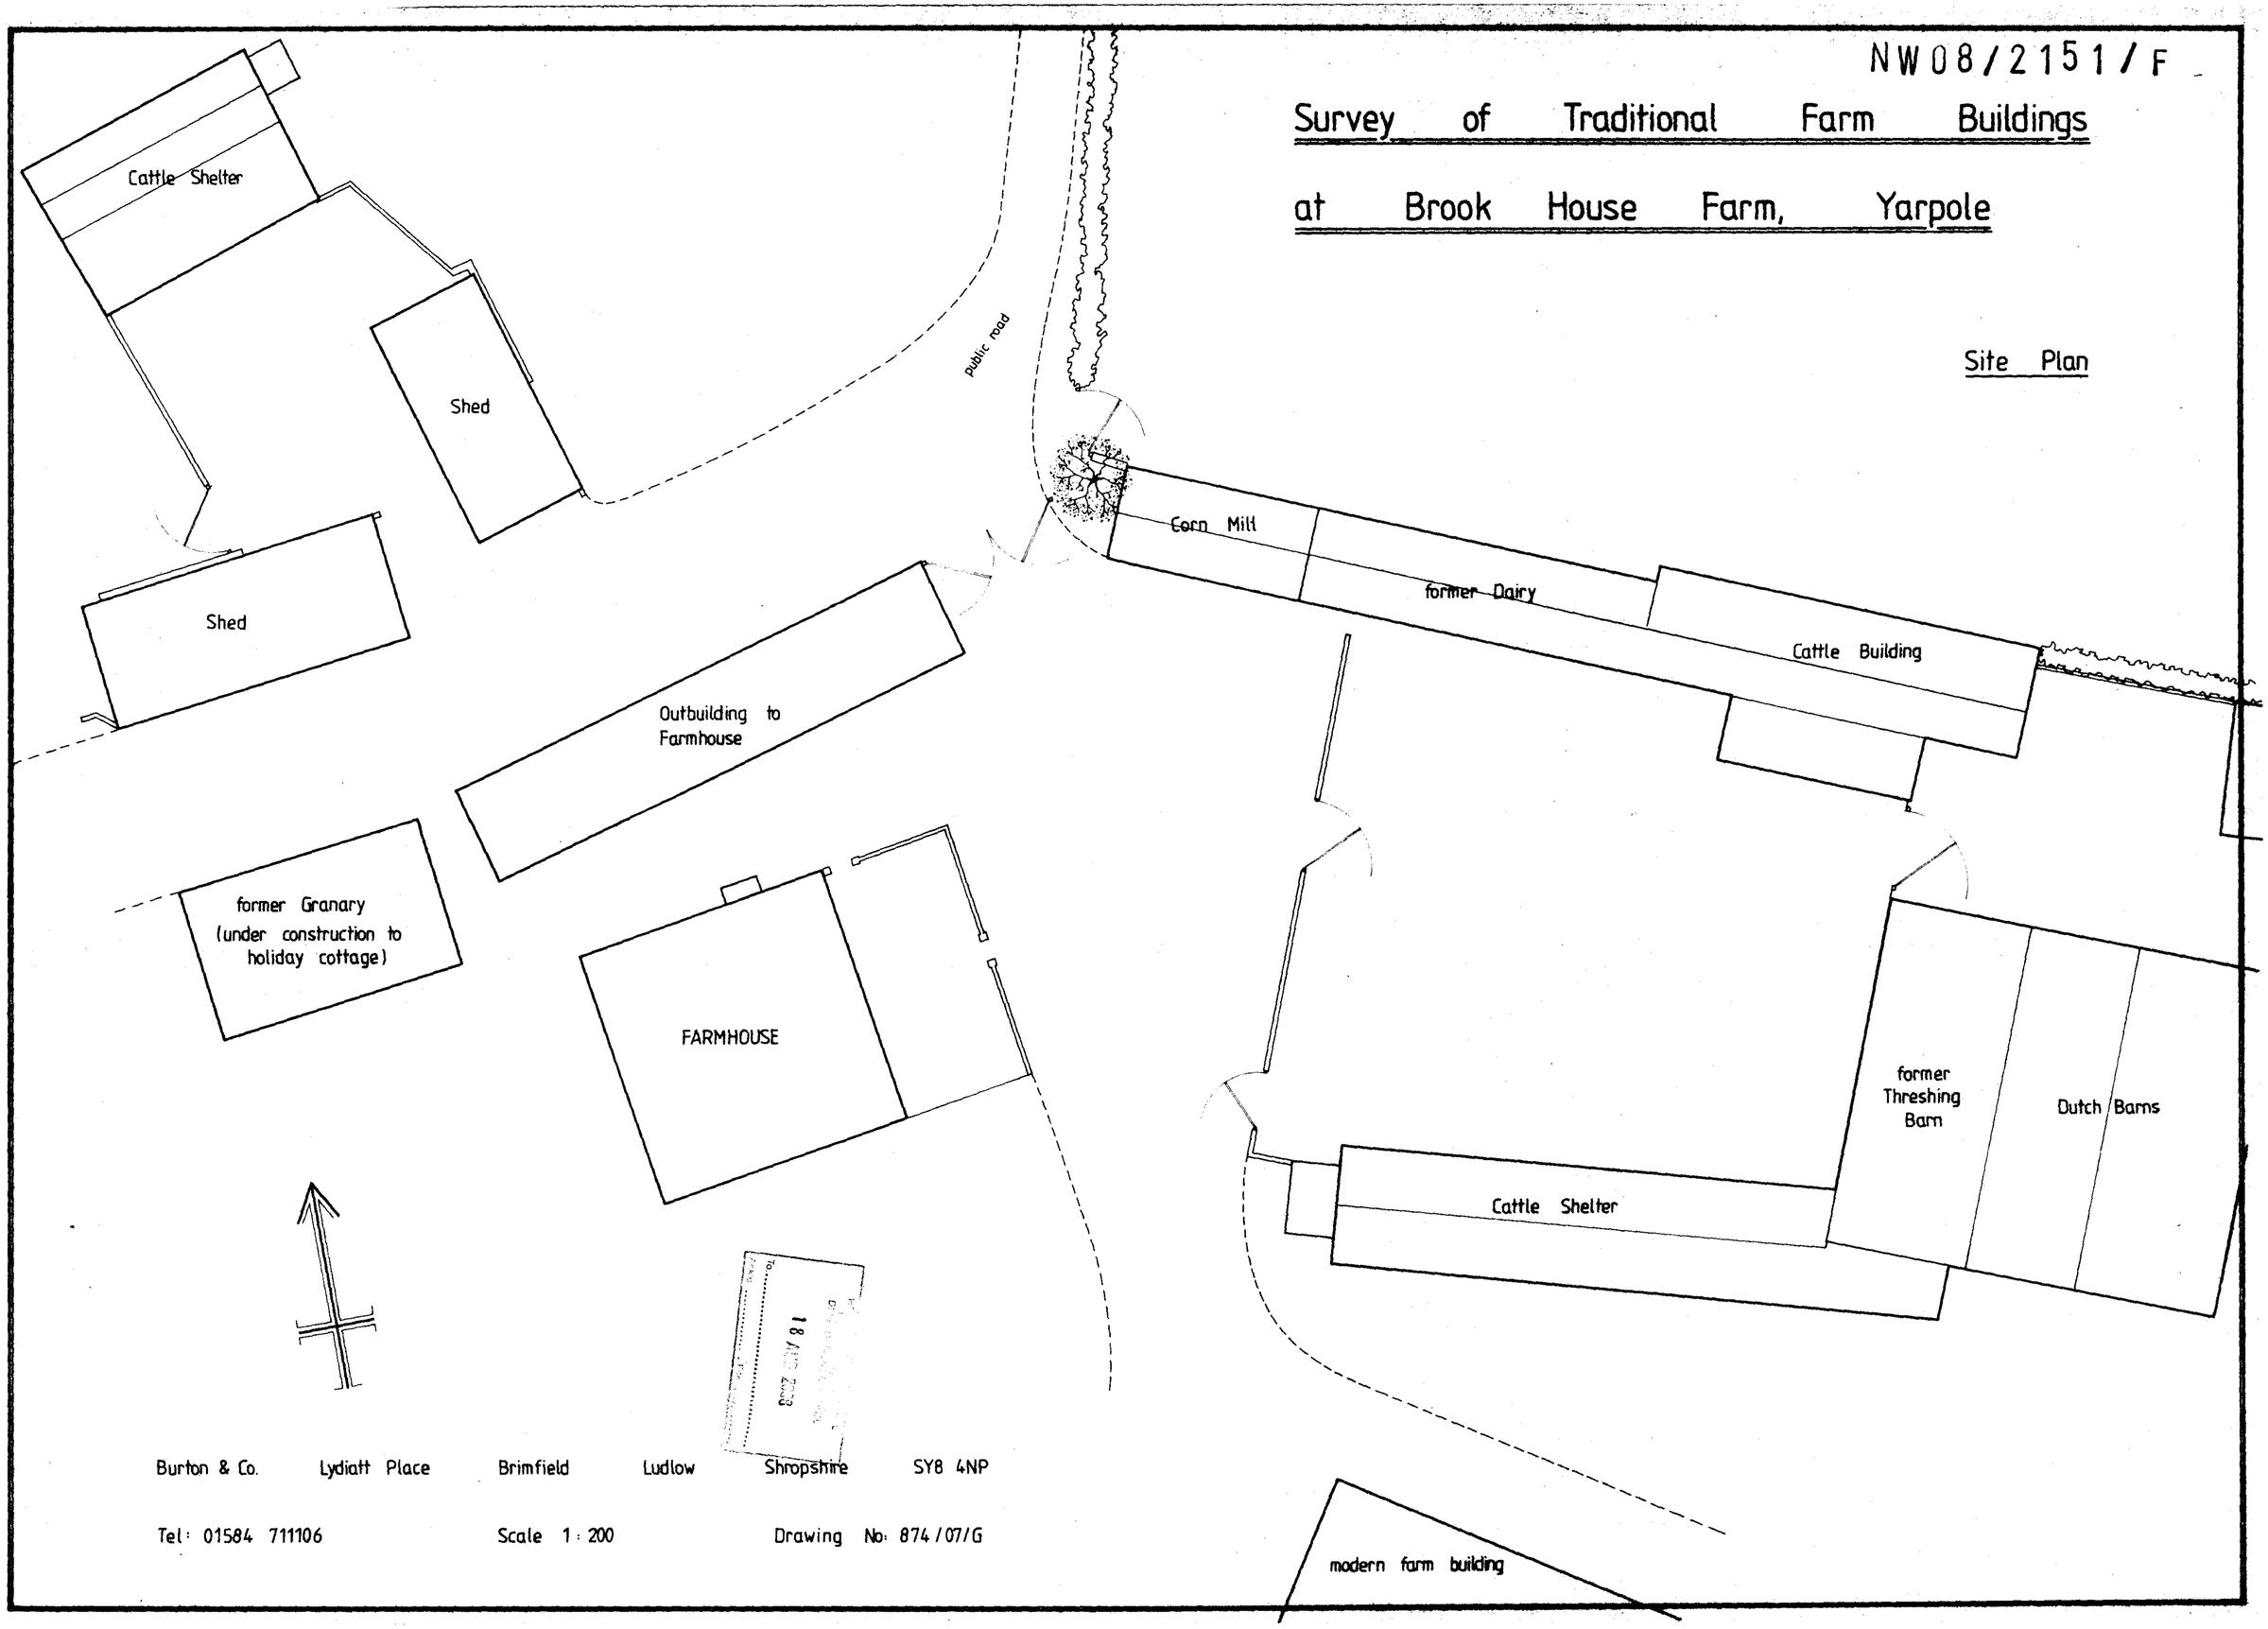

Burton & Co. Lydiatt Place Brimfield Ludlow Shropshire SY8 4NP

Tel: 01584 711106

Scale 1 : 200

Drawing No: 874/07/G