S /110911/F

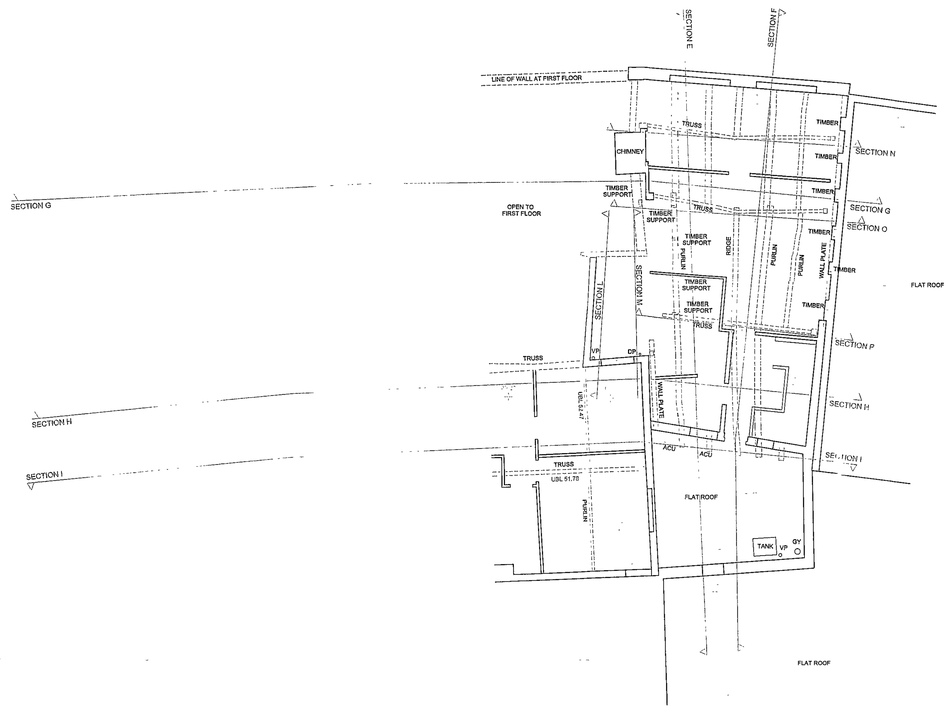

Coordinate Table

Station	Description	Eastings	Northings	Height

Datum Details

Grid Datum: Local Grid. Level Datum: Arbitrary Datum

Surveyed December 2010

Note

Every effort is made to identify all visible above ground features, however it should be borne in mind that there may be items obscured at the time of survey

Drawing Schedule

IN-327695-1	Basement Floor Plans
IN-327695-2	Ground Floor Plans
IN-327696-3	First Floor Plans
IN-327696-4	Second Floor Plans
IN-327696-5	Building Sections
IN-327696-6	Building Elevations

Legend

BD	Bollard
BT	Telecom Cover
CL	Cover Level
DK	Dropped Kerb
DP	Down Pipe
ECB	Electric Control Box
GV	Gas Valve
GY	Gully
KO	Kerb Outlet
MH	Manhole
ST	Stop Tap
SV	Stop Valve
VP	Vent Pipe
WM	Water Meter
UBL 101.95	Underside beam level
DH 1.80	Door head height
F-C 0.99	Floor to cill height
C-H 1.0	Cill to head height
CH 102.96	Ceiling level
100.56	Floor level

Rev:	Notes:	Name:	Date:
A	FINAL ISSUE	JMG	24/03/11

TOTAL SURVEYS LIMITED

TOTAL SURVEYS LIMITED - Land & Engineering Surveyors
Westall Centre, Holberrow Green, Redditch,
Worcestershire, B96 6JY

Tel: 01386 793764 - Fax: 01386 793765

E-Mail: mail@totalsurveys.co.uk
Web Site: www.totalsurveys.co.uk

RICS ICES

Title:

SECOND FLOOR PLANS OF 16A-17 ST PETERS ST. HEREFORD, HR1 2AA

Client:

Mr I Nayar
C/o Cunningham Lindsey
4060 Lakeside
Birmingham Business Park
Solihull B37 7YN

Drawing No:			Rev:
IN/TS/641211/4			A
Drawn: JMG	Checked: JMG	Scale: 1:100 @ A1	Date: 08/03/11
CAD Reference IN-641211-4A.DWG	Sheet: 1 of 1		

UKP SCANNED