SW07/2641/F

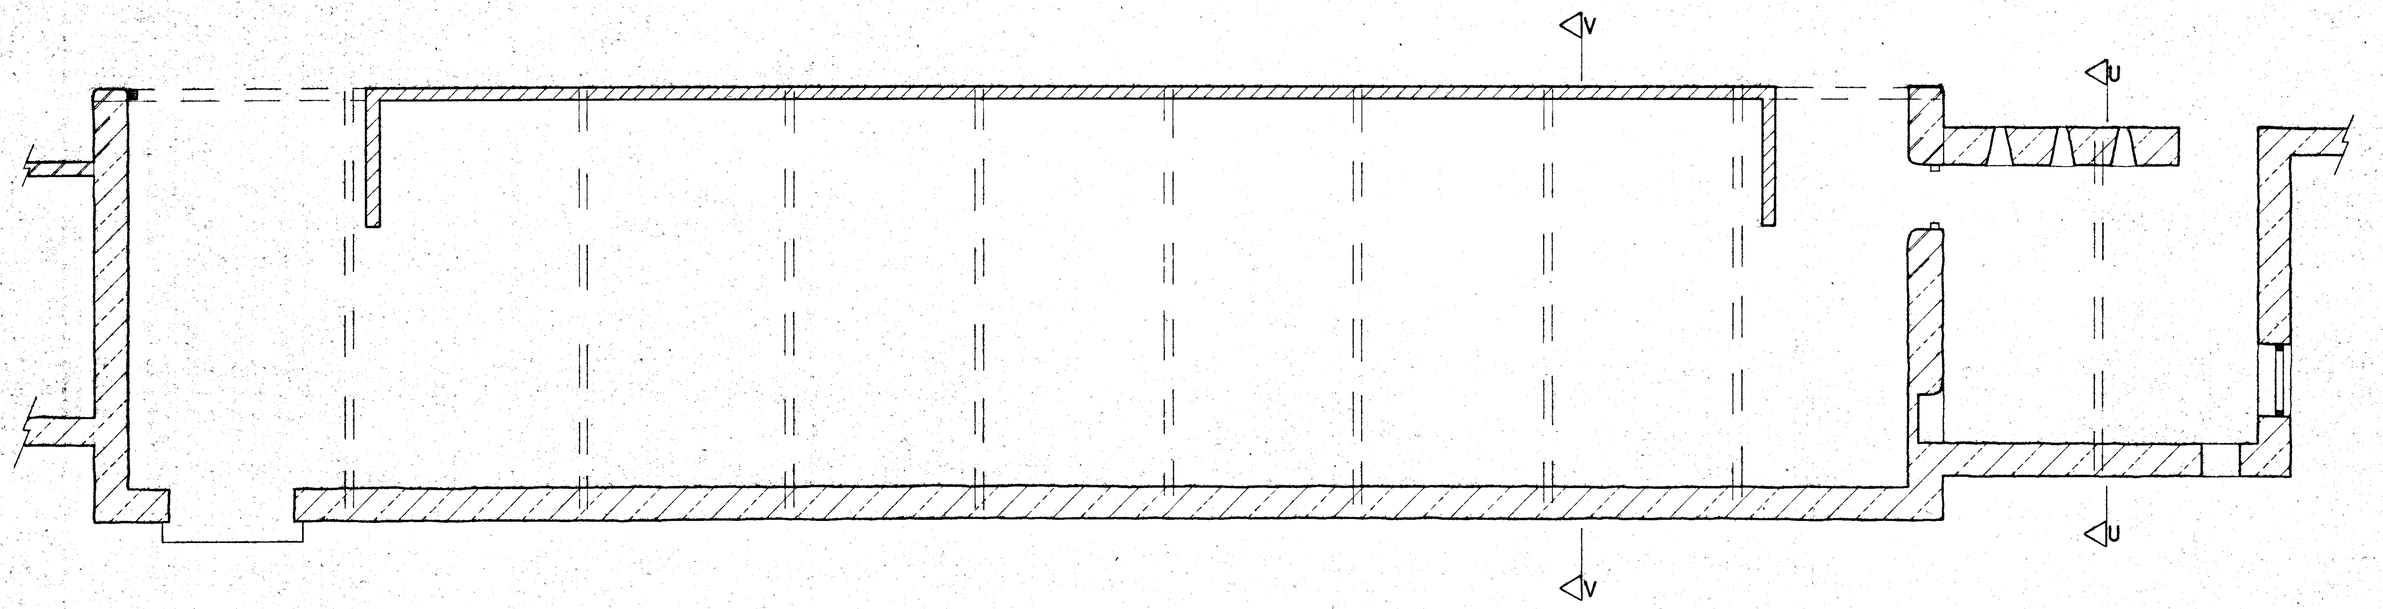

Store, Cow House and Cattle Shelter

Floor Plans

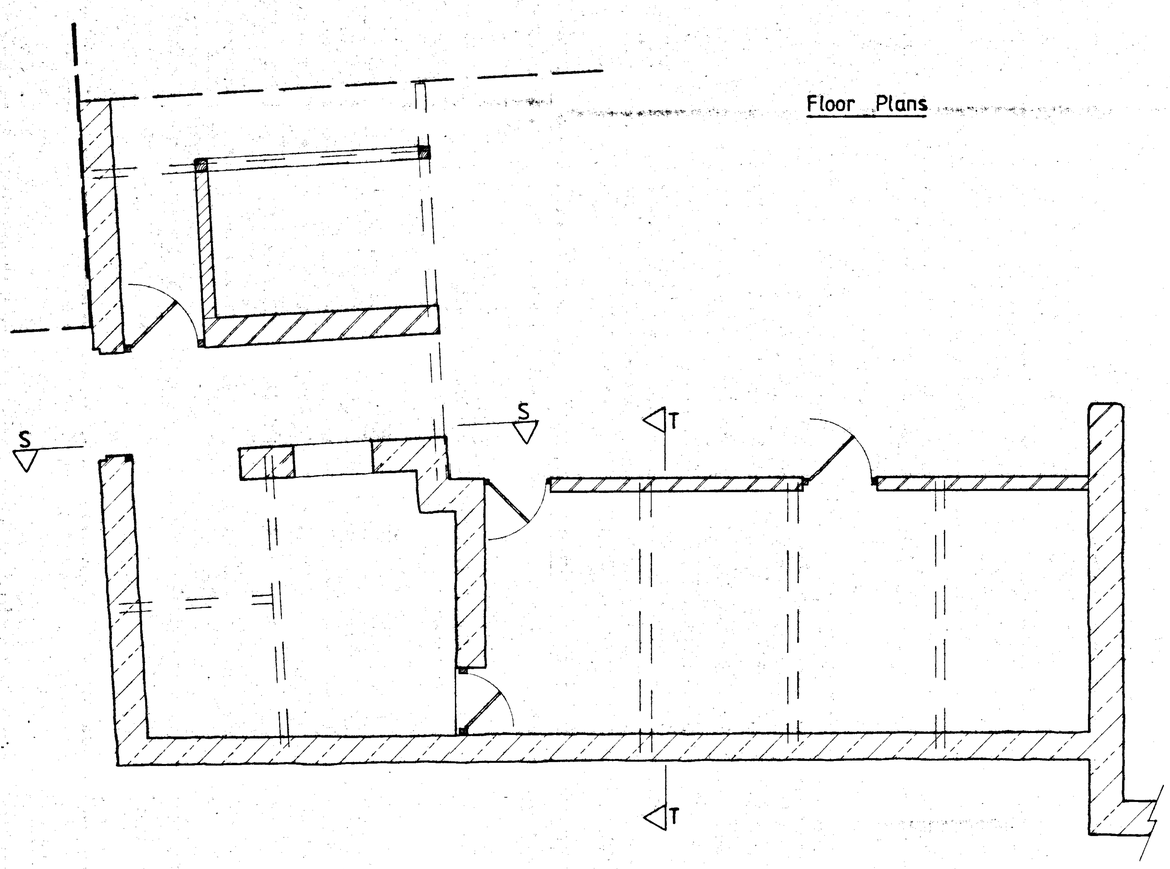

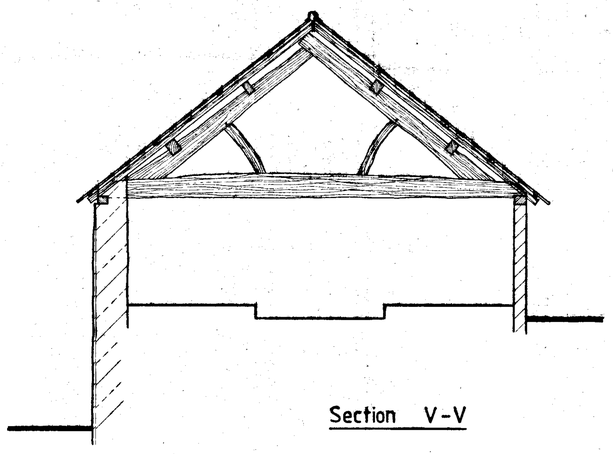

Section V-V

Survey of Farm Buildings at Westbrook Manor, Hardwicke

Burton & Co. Lydiatt Place Brimfield Ludlow Shropshire SY8 4NP

Tel: 01584 711106

Scale 1 : 50

Drawing No: 794/04/F