DRAWING No.
PB6859-RHD-DE-HI-DR-D-0121

DO NOT SCALE

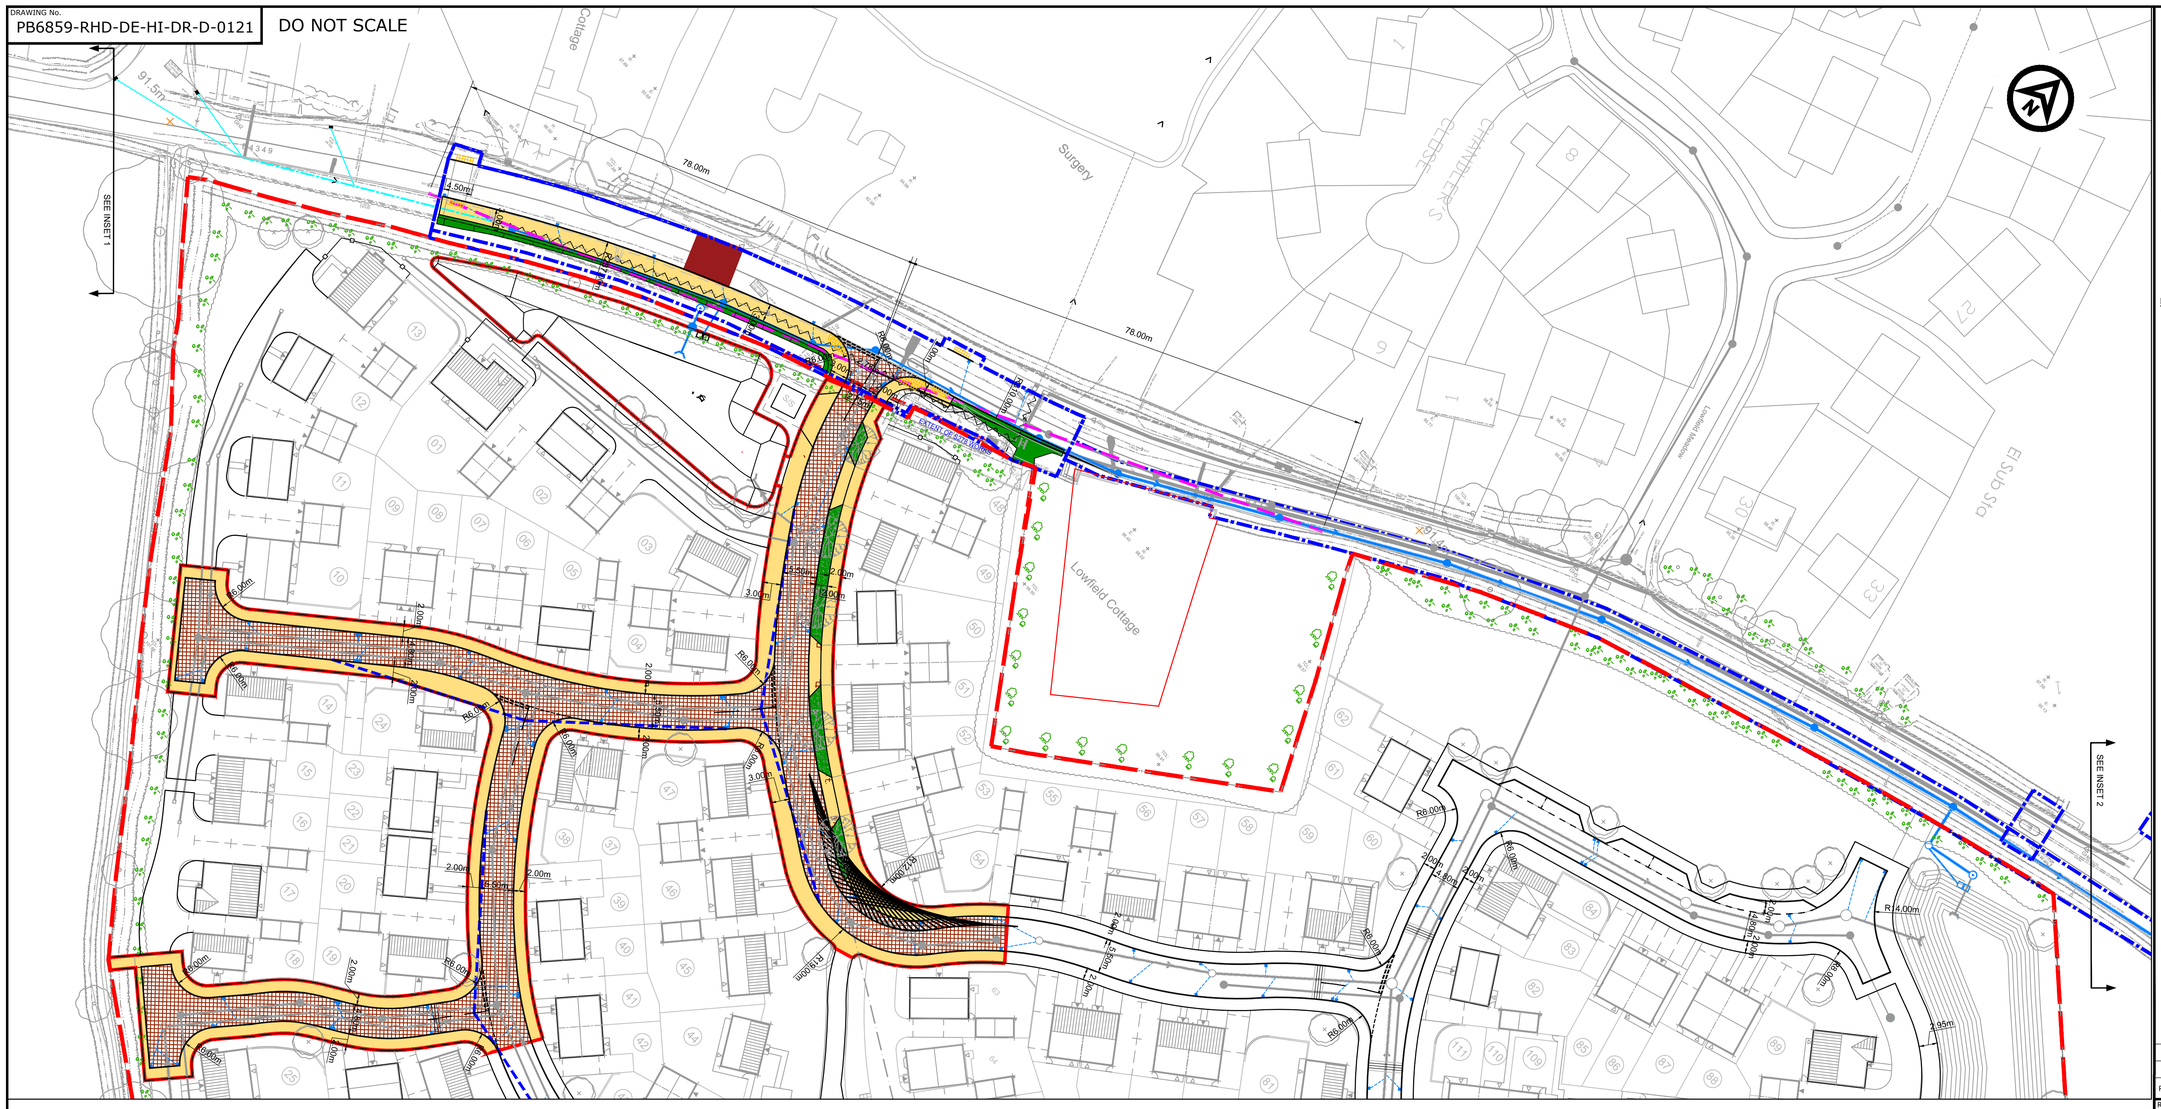

NOTES

1. DO NOT SCALE FROM THIS DRAWING.
2. ALL DIMENSIONS ARE IN MILLIMETRES UNLESS NOTED OTHERWISE.
3. ALL LEVELS ARE IN METRES RELATIVE TO ORDNANCE DATUM NEWLYN UNLESS NOTED OTHERWISE.
4. THIS DRAWING TO BE READ IN CONJUNCTION WITH ALL OTHER RELEVANT DRAWINGS.
5. ALL MATERIALS AND WORKMANSHIP WILL BE AS SPECIFIED IN THE SPECIFICATION UNLESS NOTED OTHERWISE.
6. ALL LEVELS, DIMENSIONS AND LOCATIONS ARE TO BE CHECKED BY THE MAIN CONTRACTOR PRIOR TO COMMENCEMENT OF ANY WORK ON SITE.
7. ALL HIGHWAY WORKS TO BE CARRIED OUT IN ACCORDANCE WITH THE HIGHWAYS AGENCY SPECIFICATION FOR HIGHWAY WORKS AND AS AMENDED IN THE CLAUSES AND APPENDICES IN THE "SPECIFICATION OF CONTRACT DOCUMENTS".

KEY

BOUNDARIES
- SITE BOUNDARY
- S38 AGREEMENT BOUNDARY
- S278 AGREEMENT BOUNDARY

HIGHWAY WORKS
- PROPOSED FOOTWAY AND CARRIAGEWAY
- PROPOSED VERGE
- PROPOSED TACTILES

DRAINAGE
- PROPOSED HIGHWAY SURFACE WATER SYSTEM
- PROPOSED HIGHWAY FLOW CONTROL CHAMBER
- PROPOSED HIGHWAY GULLY
- EXISTING HIGHWAY DRAINS TO BE DECOMISSIONED

VISIBILITY SPLAYS
- 33M VISIBILITY SPLAYS UPON 20mph DESIGN SPEED ACCORDING TO HEREFORD COUNCIL GUIDELINES
- 78M VISIBILITY SPLAYS UPON 40mph DESIGN SPEED ACCORDING TO HEREFORD COUNCIL GUIDELINES
- FORWARD VISIBILITY SPLAYS ACCORDING TO HEREFORD COUNCIL GUIDELINES

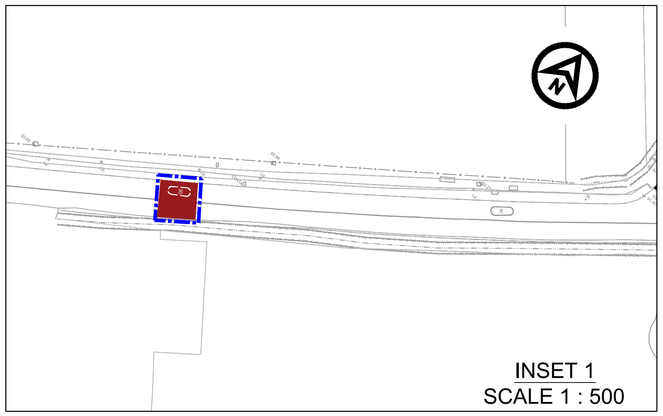

INSET 1
SCALE 1 : 500

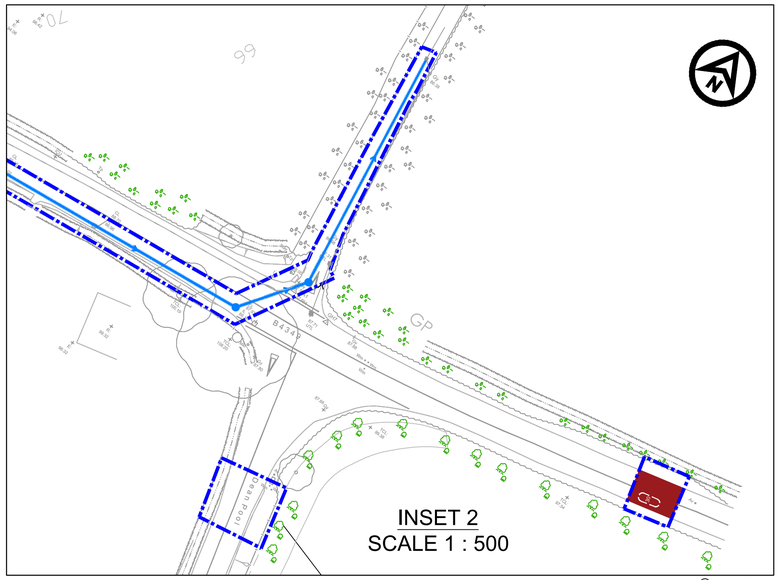

INSET 2
SCALE 1 : 500

REPRODUCED FROM ORDNANCE SURVEY MAPS WITH PERMISSION FROM THE CONTROLLER OF HM STATIONERY OFFICE. CROWN COPYRIGHT RESERVED. LICENCE No. 100023422 2007.

© HaskoningDHV UK Ltd.

REV	DATE	DESCRIPTION	BY	CHK	APP
I01	03/02/2020	EXTENT OF SECTION 278 WORKS REVISED	RMV	PV	DJ
I0	12/12/2019	FIRST ISSUE	RMV	PV	DJ

REVISIONS

DRAWING STATUS: INFORMATION

CLIENT: Lagan Homes

PROJECT: KINGSTONE PROPOSED RESIDENTIAL DEVELOPMENT

TITLE: S278 WORKS & PHASE 1 S38 AGREEMENTS PLAN

Royal HaskoningDHV
Enhancing Society Together
Portland Street,
Manchester One, 9th Floor
Manchester, M1 3LF
Tel +44(0)161 2361018
Email info.manchester@uk.rhdhv.com
Website www.royalhaskoning.com

DRAWN	CHECKED	APPROVED
RMV	PV	DJ
DATE	SCALE AT A1	PROJECT NUMBER
DEC/2019	1 : 500	PB6859

DRAWING No.: PB6859-RHD-DE-HI-DR-D-0121

REVISION: I01