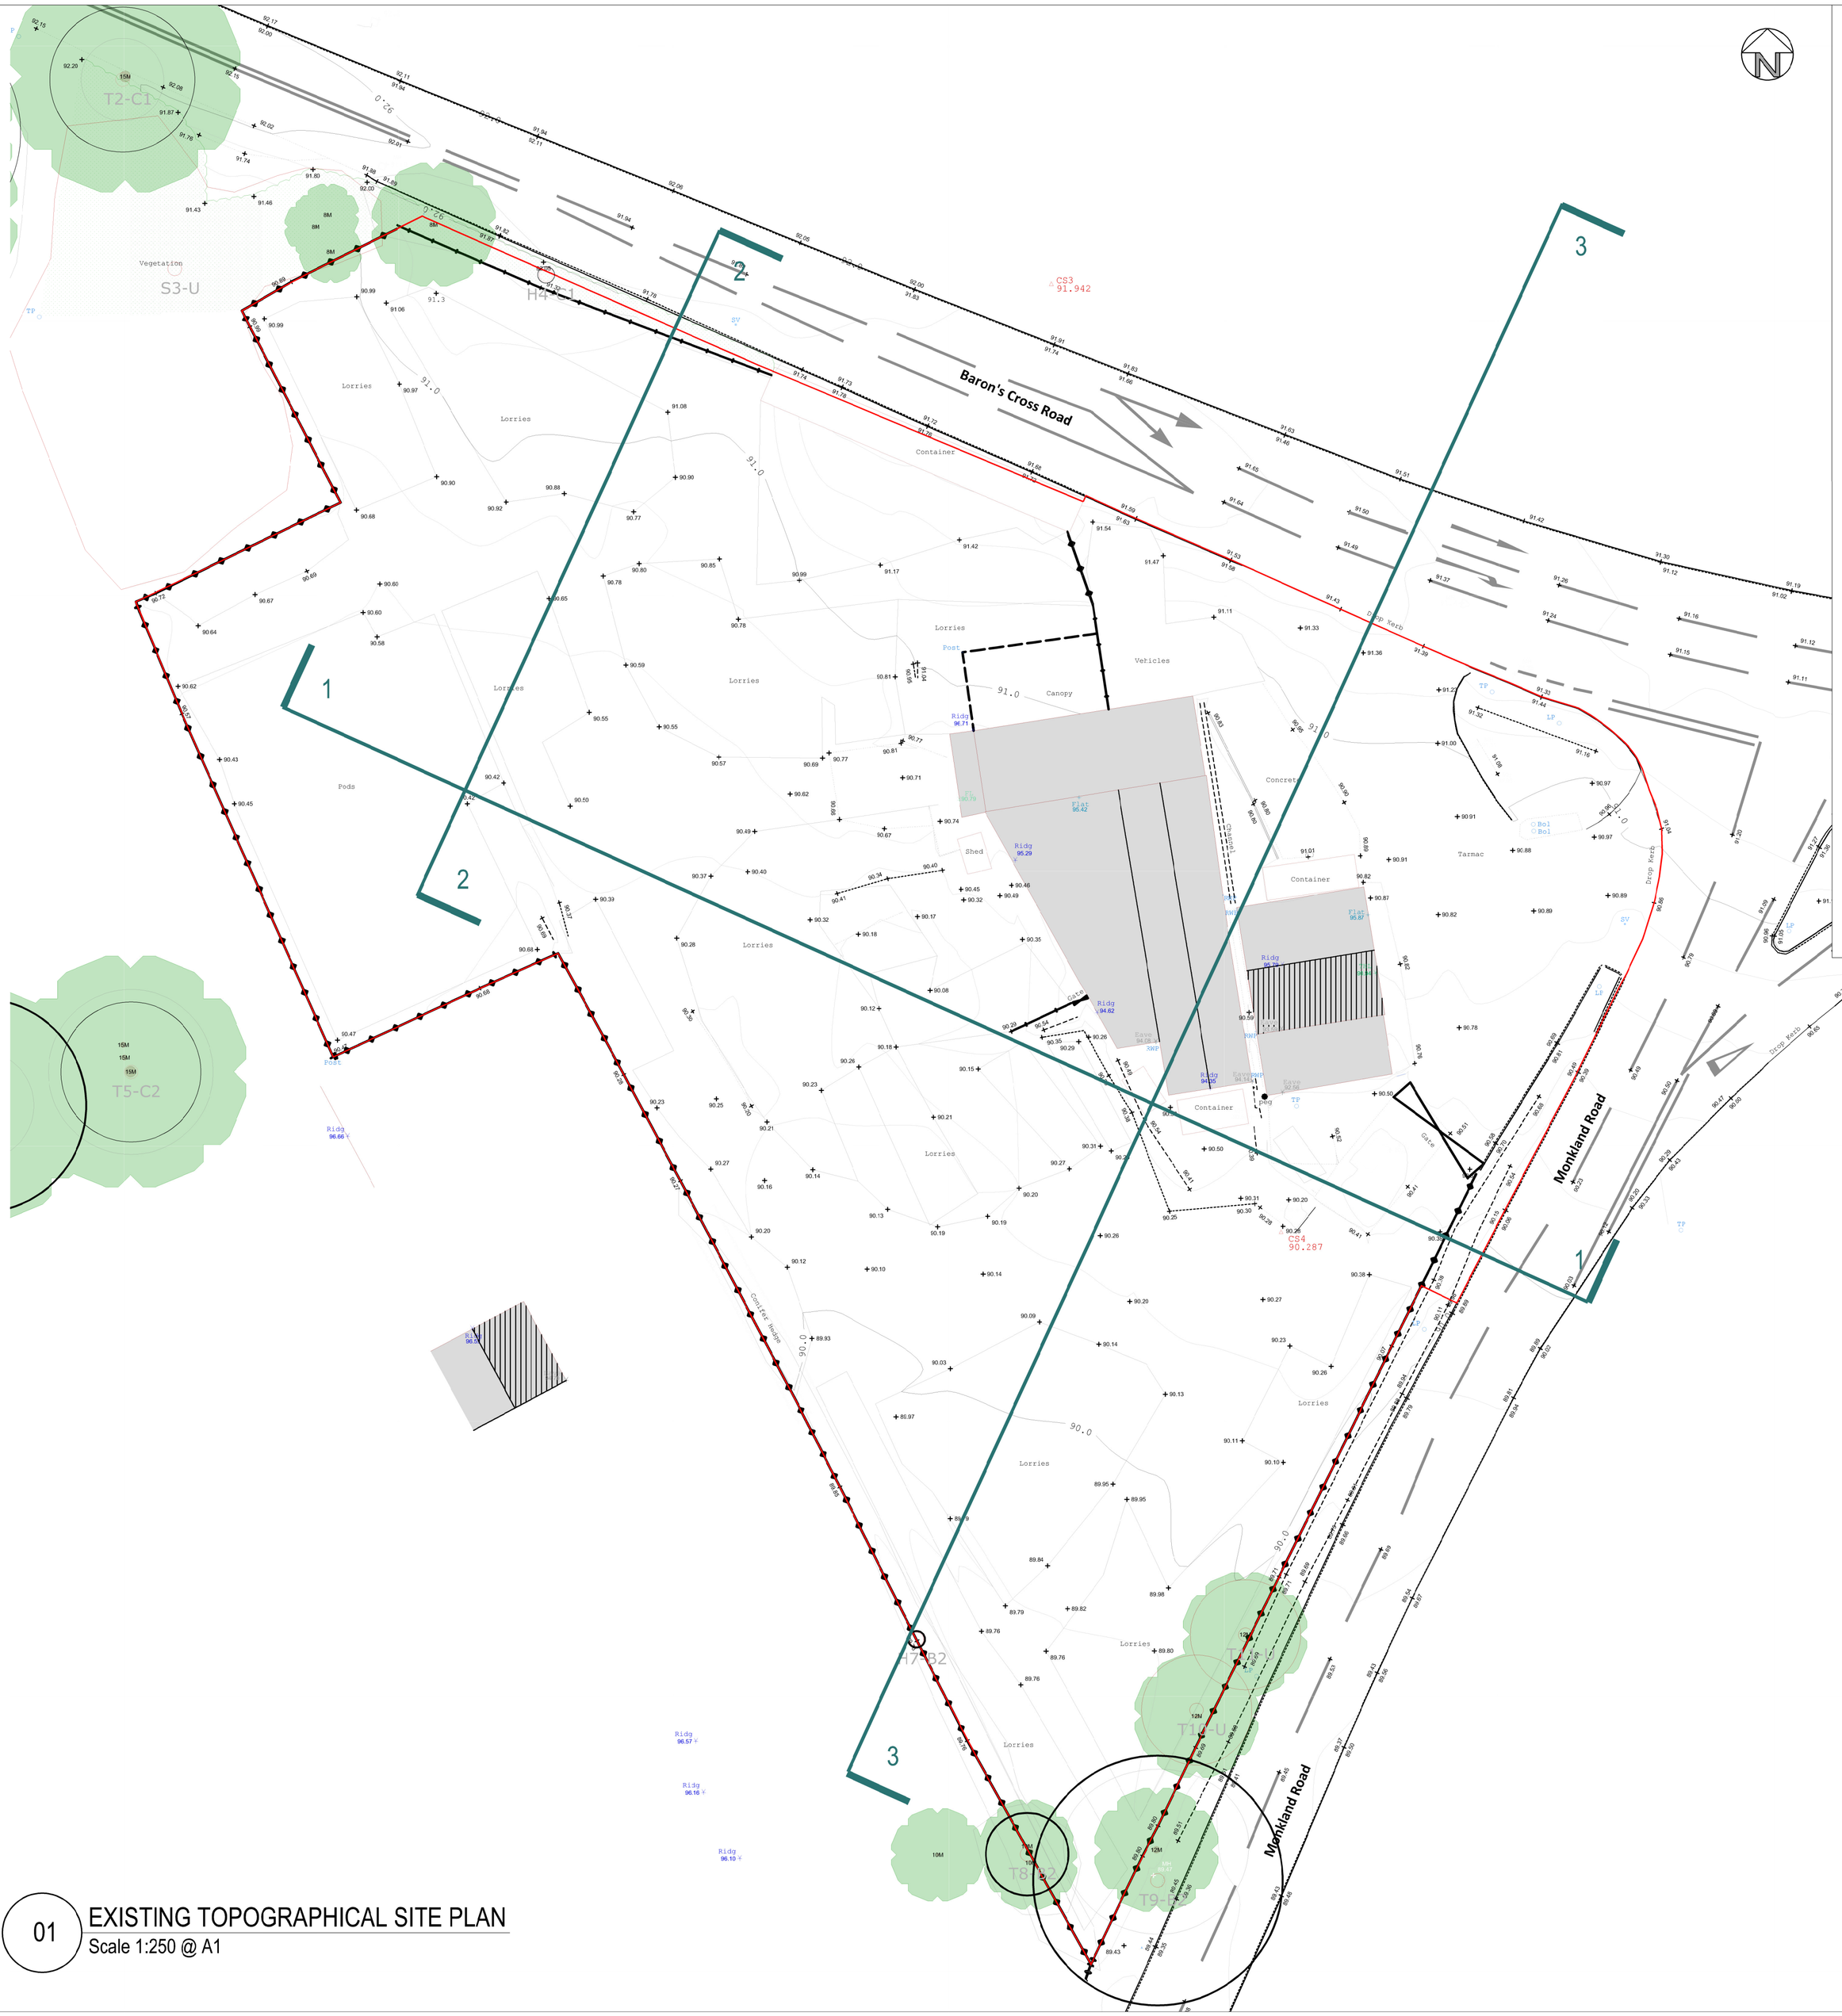

Floor Plan Legend:

- SHt 1.00m / HHt 2.00m — Window Cill & Head Height; SHt: Sill Height From FFL; HHt: Head Height From FFL
- Ht 2.00 — Door Height From FFL
- Overhead Detail
- Stairs/Step
- RAD — Radiator
- Ventilation / Overhead
- Hatch — Access Hatch
- TV — TV Point
- TP — Phone Point
- S — 13A Power Socket
- FS — Fused Socket
- SS — Shaver Socket
- Extractor Fan
- Lantern Light
- Down Light
- LS DS — Light Dimmer Switch
- Light Switch
- Fixed Lighting
- FA — Fire Alarm Button
- FX — Fire Extinguisher
- Reception Carpet — Room Name; Floor Covering
- 2.49 — Ceiling Height
- IFL 145.80 — Internal Floor Level

Topographic Legend:

- Buildings / Walls
- Building Canopy / Overhang
- Concrete edge
- Kerb line
- Centre Line
- Barrier
- Hedge
- Security Fence
- Panel Fence
- Gate
- Overhead Line
- SAP — Tree / Sapling
- Tree Canopy Line
- Chambers
- CS1 — Survey Station & Name
- BM 100.00 — Bench Mark
- TBM 100.00 — Temporary Bench Mark
- CL — Cover level
- IL — Invert level
- Inv Ø 0.25 — Pipe invert (diameter)
- GU — Gully
- MH — Manhole
- IC — Inspection chamber

Trig	Trig Pillar	FS	Flag Staff
Ridg	Ridge Level	Mrk	Gas Marker
Eave	Eave Level	EP	Electric Post
DPC	Dpc Level	TP	Telegraph Post
FL	Floor Level	invt	Pipe Invert
Soff	Soffit Level	GU	Gully
T/Bo	Control Box	RP	Rodding Point
LP	Lamp Post	BT	Bt Cover
SP Post	Sign Post / Post	CO	Cover Unknown
WM	Water Meter	EC	Electricity Cover
BB	Bellisha Beacon	TL	Traffic Light
BOL	Bollard	FH	Fire Hydrant
BS	Bus Stop	GAS	Gas Cover
ER	Earthing Rod	SV	Stop Valve
Box	Post Box	TV	Tv Cover
MS	Mile Stone	GV	Gas Valve
		Peg	Peg

CS1	347886.386	258584.991	91.510
CS3	347827.443	258622.656	91.942
CS4	347844.145	258553.734	90.287

0 2 4 6 8 10 12 14 16 18 20

Scale Bar m

01 EXISTING TOPOGRAPHICAL SITE PLAN

Scale 1:250 @ A1

Revision Table:

Rev. No.	Date	By	Description of revision
	-	-	-

Drawing Notes:

SURVEY UNDERTAKEN BY CASTLE SURVEYS LTD (LEICESTERSHIRE) ON BEHALF OF MULLER PROPERTY GROUP. AS SUCH THE INFORMATION CONTAINED WITHIN IS NOT VERIFIED OR CONFIRMED AS BEING ACCURATE BY PLAN5 LTD.

MÜLLER PROPERTY GROUP

OCULUS SUPPORTED LIVING

PLAN5 Architectural Design

Plan5
Mabgate Business Centre
Mabgate
Leeds LS9 7DR

07780 603676
matthew@plan-5.co.uk
www.plan-5.co.uk

Client:
Oculus Supported Living

Project:
Conod's of Leominster, Barons Cross, Road
Leominster, Herefordshire, HR6 8RS

Drawing Title:		Drawing Status:	
Existing Site Topographical Plan		Survey	
Job No.: P5012	Rev No.: N/A	Drawing No.: DE(0)002	
Date: 18/07/2023	Scale: 1:250@a1	Drawn By: MJC	Checked By: MJC / SKC

This drawing & all information contained within it is the copyright & ownership of Plan5 Ltd and cannot be used by any other party unless agreed without prior permission in writing to Plan5 Ltd. All dimensions are subject to a site survey. Do not scale from this drawing. Plan5 can not guarantee the scale of any drawing(s) which are converted to PDF. All dimensions are in millimeters unless stated otherwise. This drawing should be read in conjunction with al other relevant drawings and specifications. No part of this drawing is to be reproduced, stored in a retrieval system or transmitted in any form or by any means without prior permission in writing.

Company number: 11259847 Registered in England & Wales. Registered office address: The Old Forge, Bowling Green Yard, Kirkgate, HG8 5FL.

Plan5 is the trading name of Plan5 Limited