SE/101336/FH

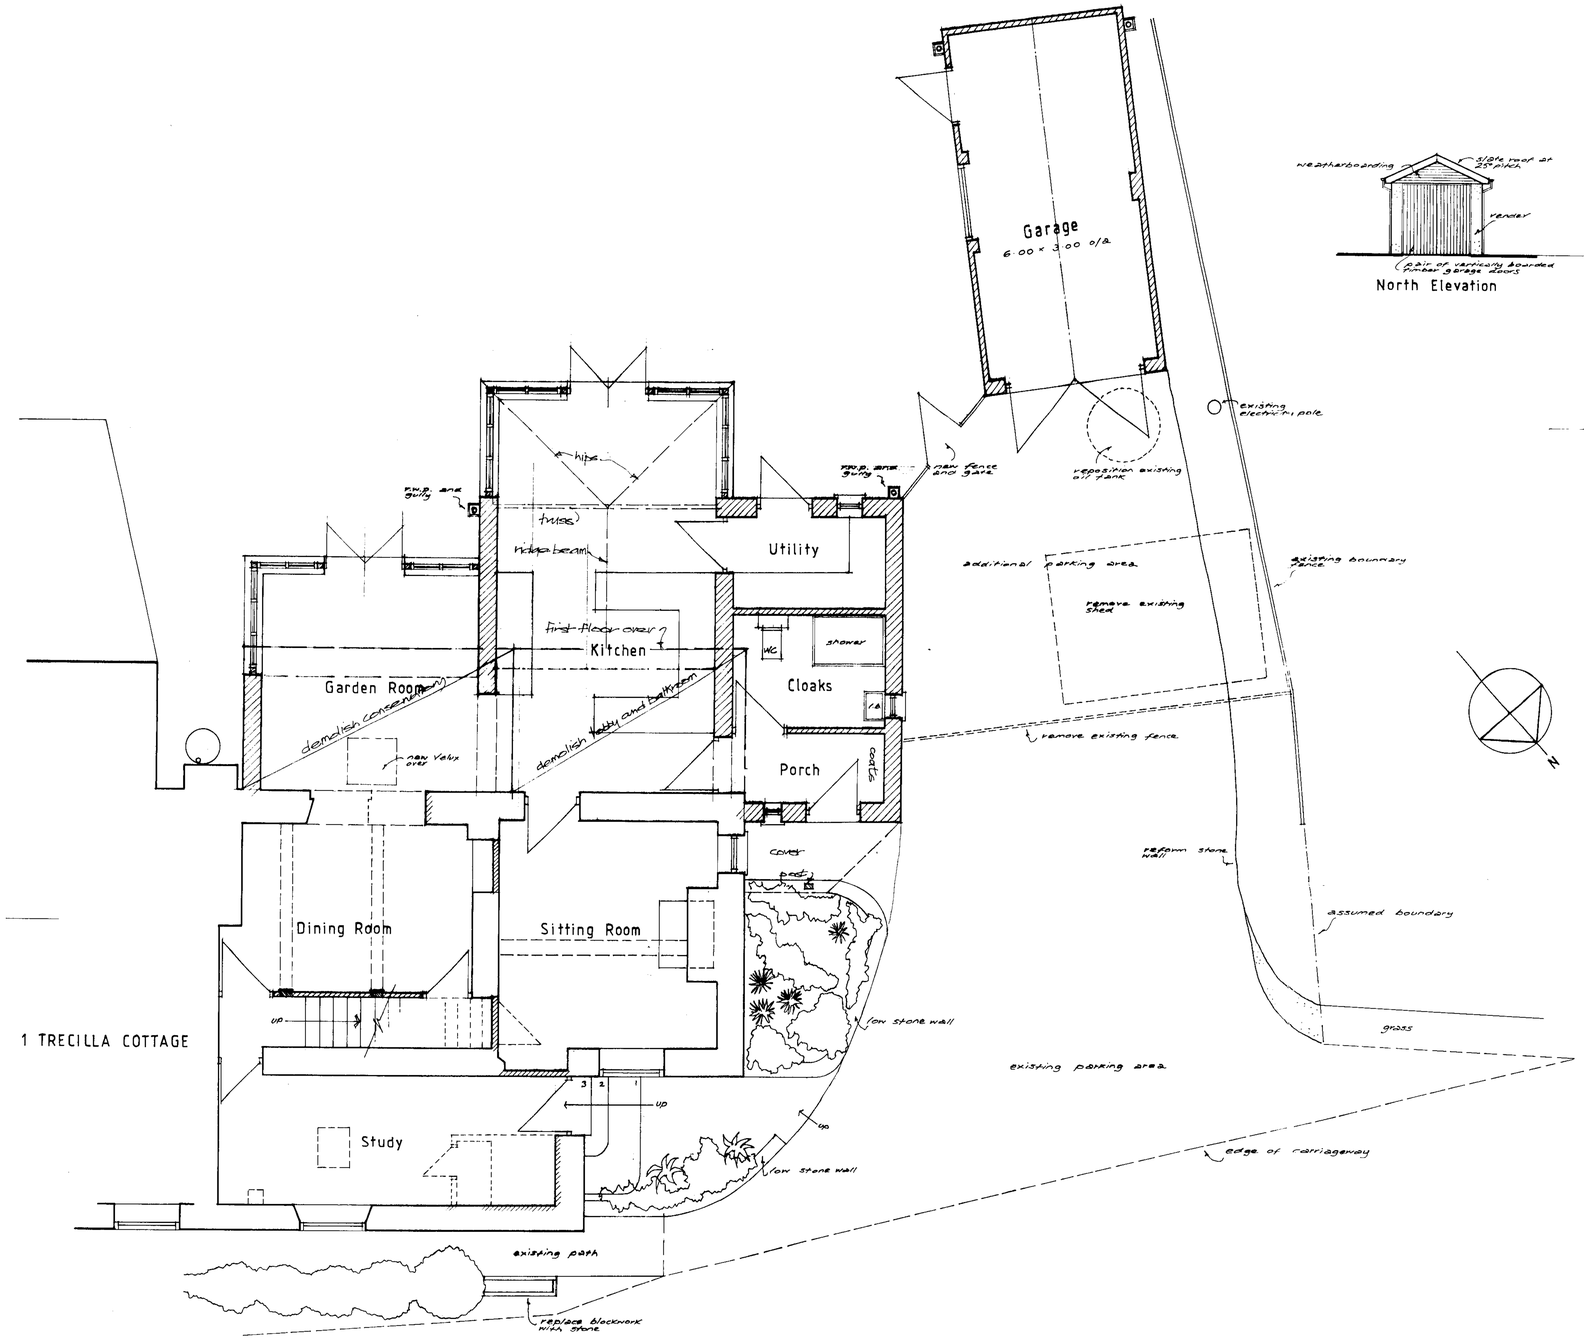


Ground Floor Plan

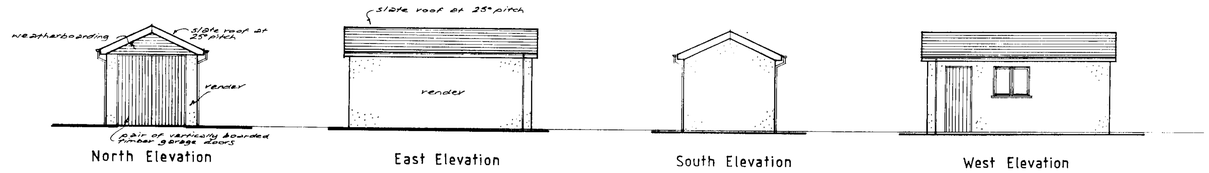


North Elevation | East Elevation | South Elevation | West Elevation

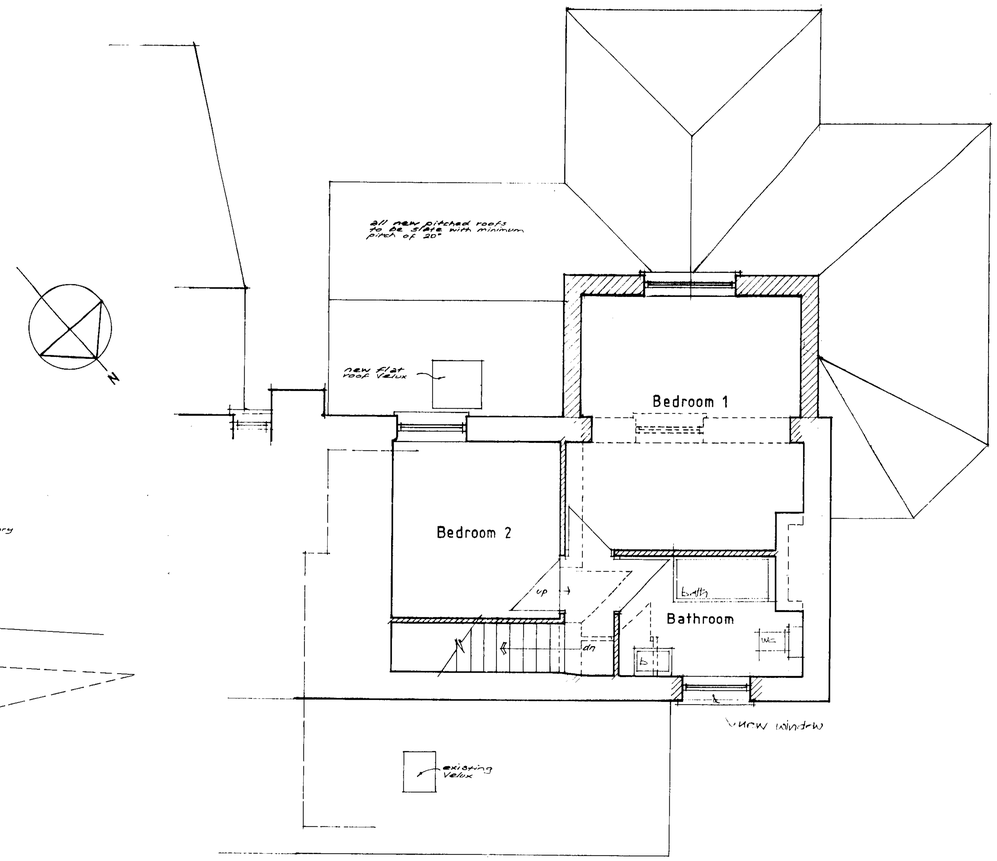


First Floor Plan

HEREFORDSHIRE COUNCIL
PLANNING SERVICES
DEVELOPMENT CONTROL
1 - JUN 2010
To:
Ack'd: File:

MICHAEL KEYSE
ARCHITECTURAL CONSULTANT
SAWPITS, GREAT DOWARD, SYMONDS YAT, ROSS-ON-WYE, HEREFORDSHIRE HR9 6BP
TELEPHONE: 01600-890554 FAX: 01600-891110
michael.keyse@tesco.net

Proposed alterations and extension to 2 Trecilla Cottage, Llangarron, Herefordshire for Mr R. Whiles

Proposal Drawing — Sheet 1

| May 2010 | scale 1:50 | 1050 — 2 |
|---|---|---|