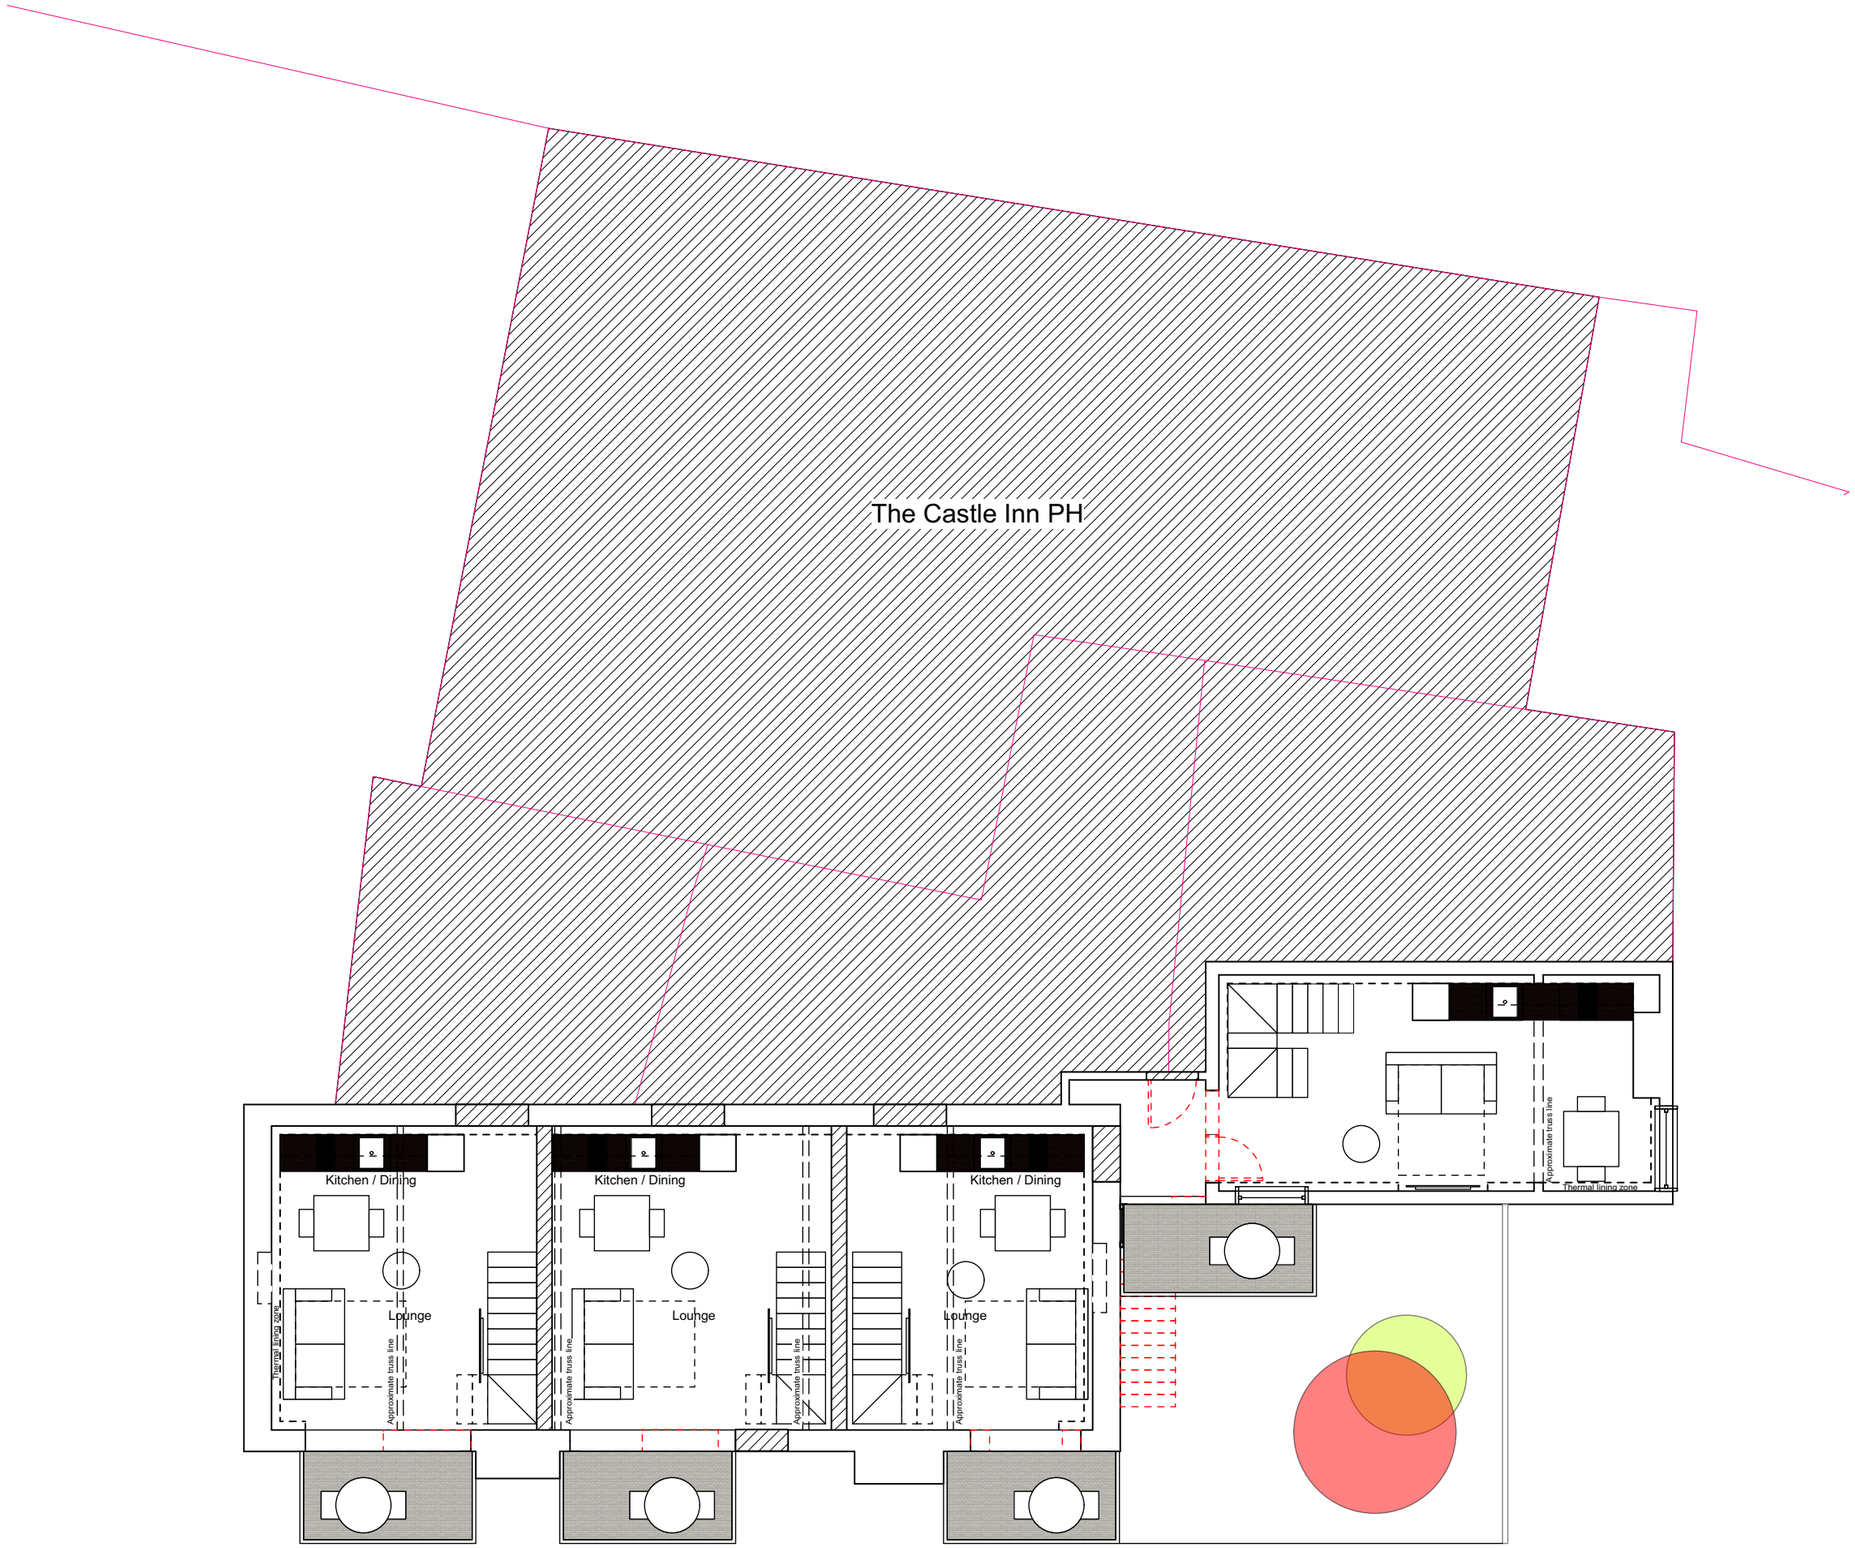

Castle Inn Public House,Wigmore
Proposed conversion of rear buildings
Bob Ghosh RIBA for Mr A Lunnon

0 1 2 3 4 5 6 7 8 9 10
metres

GROUND FLOOR DEMOLITIONS / ALTERATIONS
[P]1817_20210705.8
Scale: 1:100 @ A3