NORTH ELEVATION

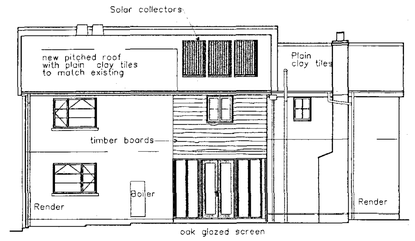

EAST ELEVATION

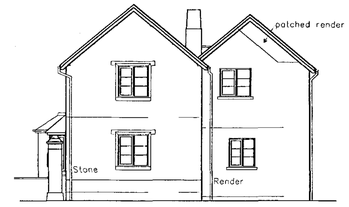

SOUTH ELEVATION

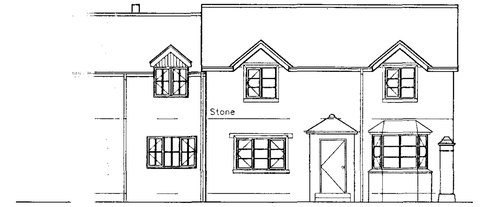

ST ELEVATION

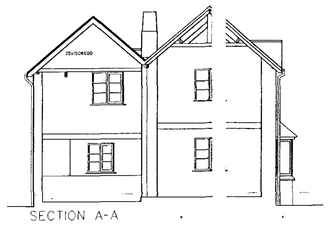

SECTION A-A

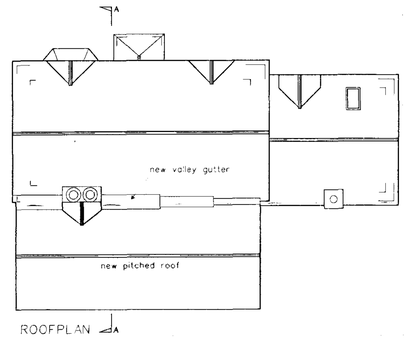

ROOFPLAN

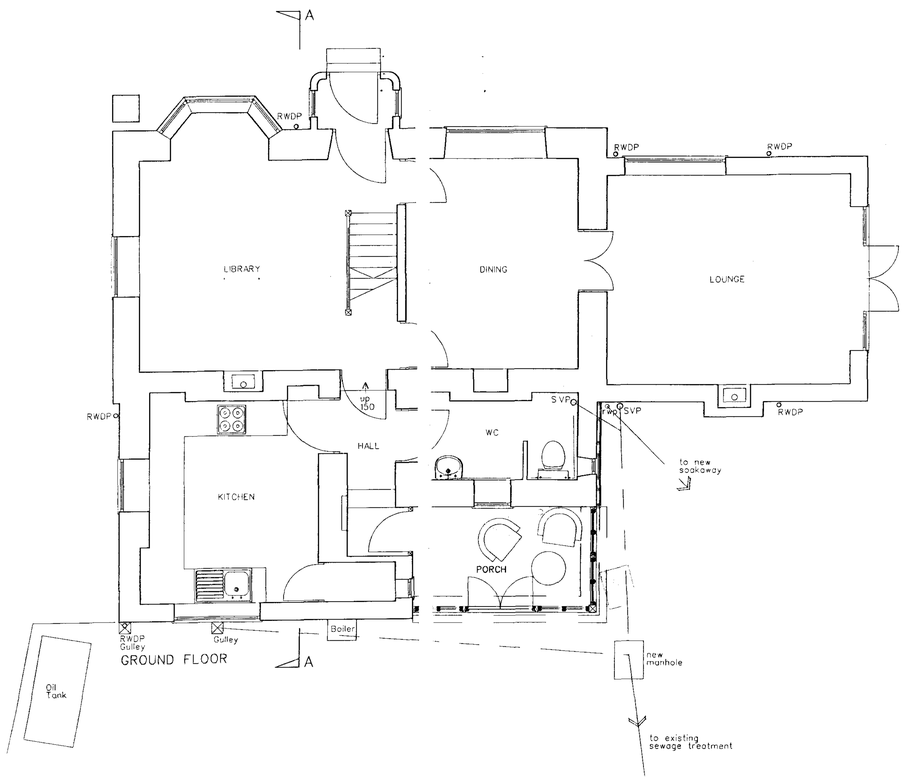

GROUND FLOOR

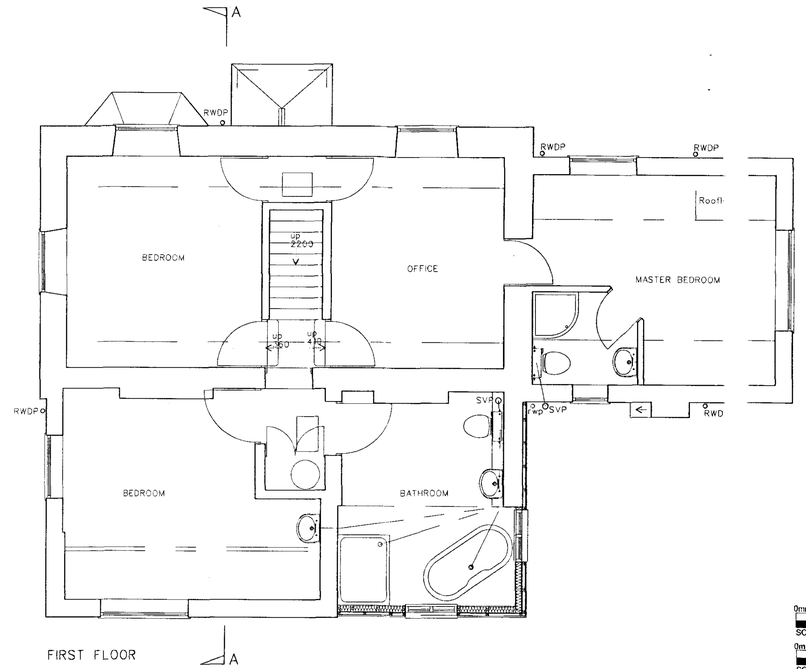

FIRST FLOOR

29 AUG 2008
CW08/2218/F

REVISIONS

hookmason
Hook Mason Limited
41 Widemarsh Street
Hereford
HR4 9EA
t. 01432 352299
f. 01432 352272
e. info@hookmason.co.uk
w. hookmason.co.uk

0mm 500 1000 2000
SCALE: 1:50
0m 1 2 4
SCALE: 1:100

MS. J. DONNELLY

THE LODGE, BISHOPSTONE

PLANS & ELEVATIONS
AS PROPOSED

SCALE @ A1	DATE	DRAWING NO.
1:50 & 1:100	AUG 08	5613-1-3

DRAWN BY AJW

CHECKED BY