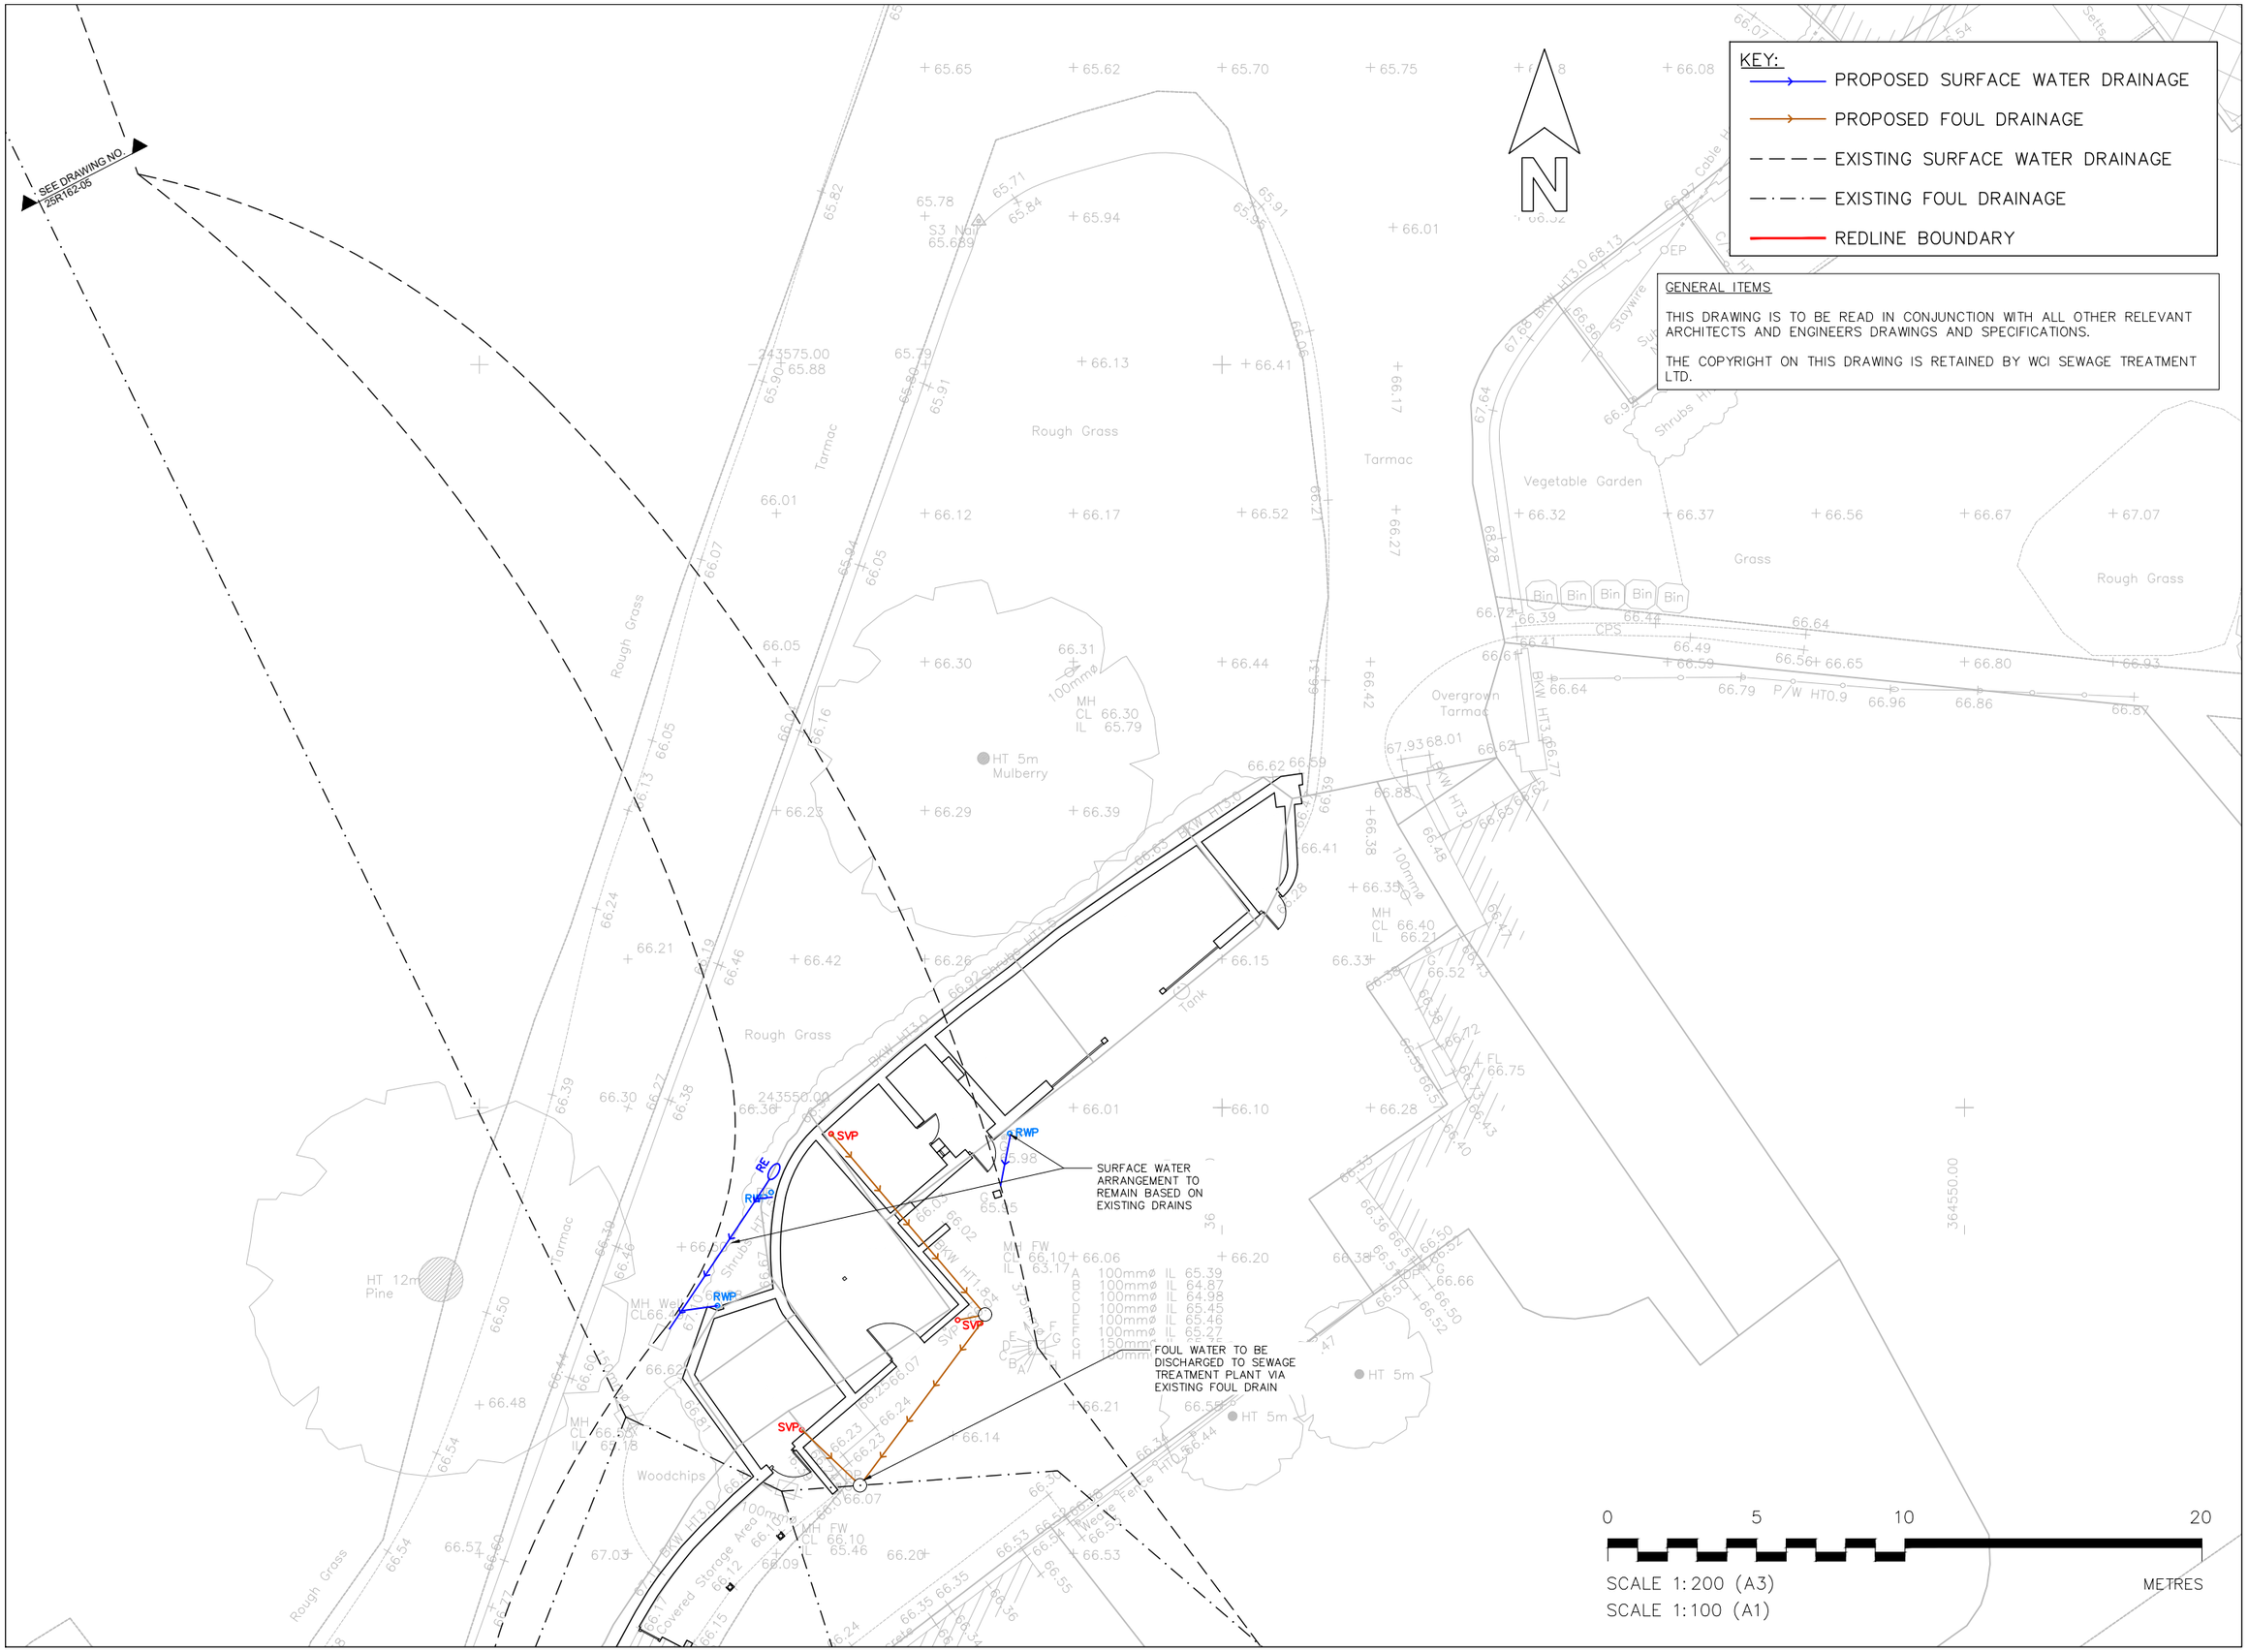

WCI Sewage Treatment Ltd
Westbourne, TA1 2PW
Tel. 01984 623404

WCI WASTEWATER ENGINEERS

DATE:	JANUARY 2021
SCALE:	1:200 @ A3
CLIENT:	Windflower Housing Association
ENGINEER:	Halim Davey

REV.	DESCRIPTION	DRAWN	CHK'D	DATE
P01	1st ISSUE FOR PLANNING	HD	IR	04/01/21

DRAWING TITLE:
CANON FROME COURT
DAIRY DRAINAGE LAYOUT

DRAWING STATUS:
FOR APPROVAL

DRAWING NUMBER:
25R162-07