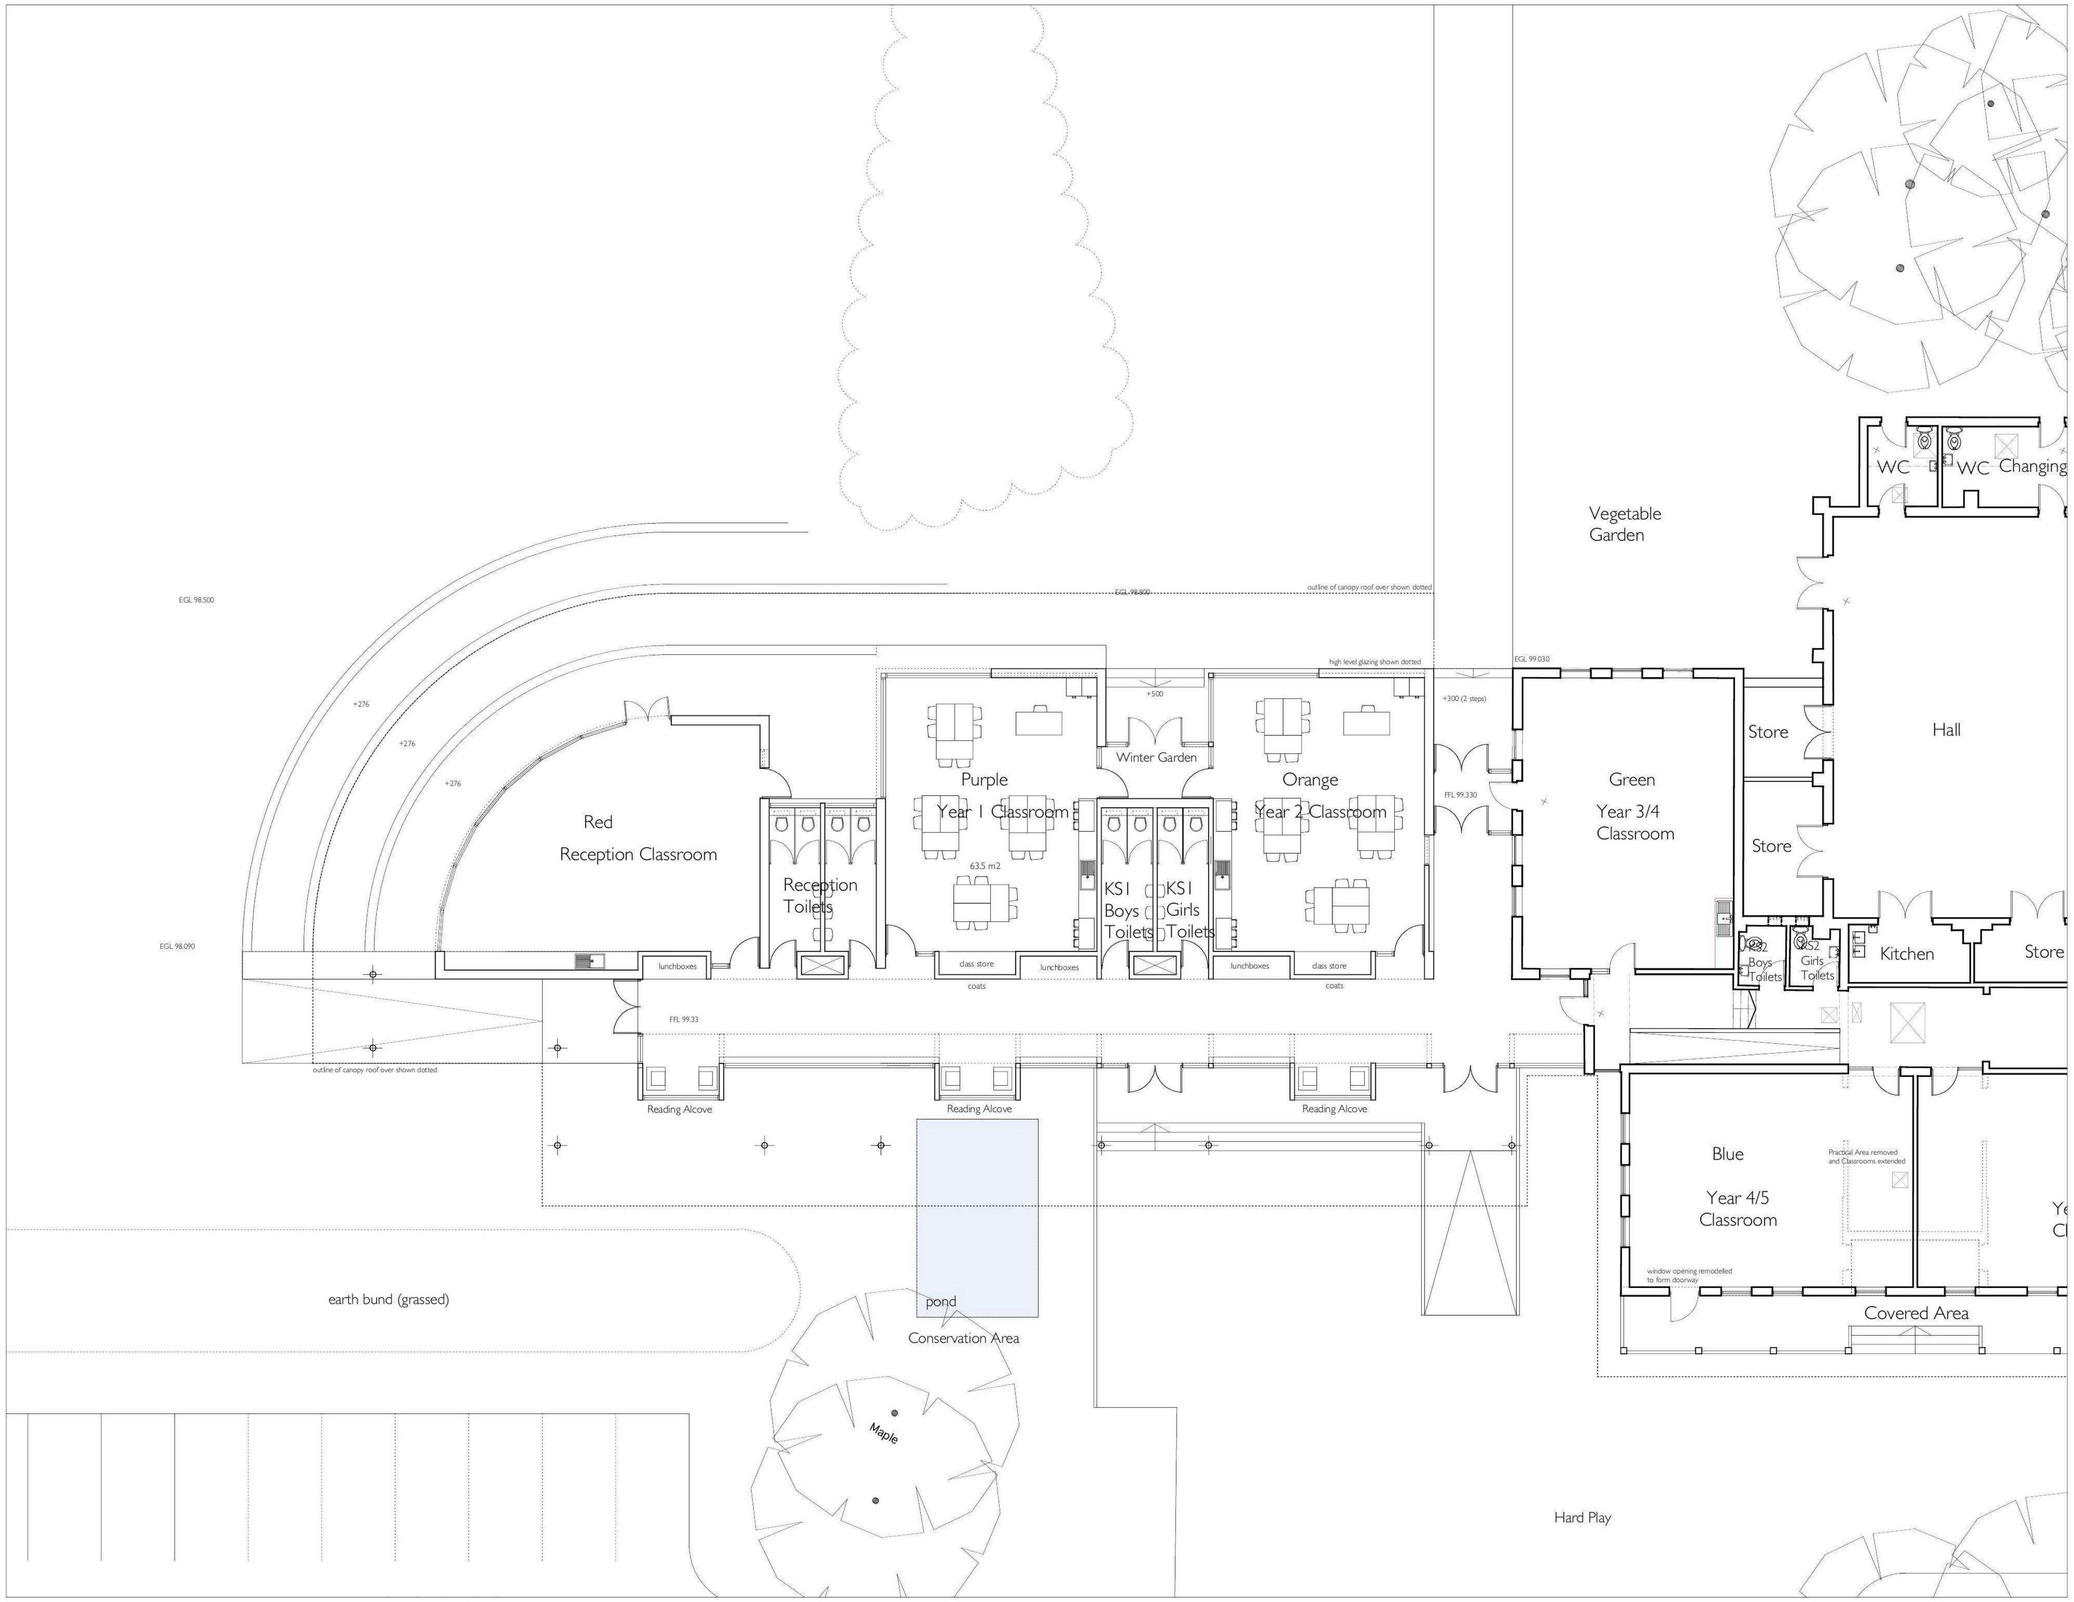


0 5 10m

N

SHEET 2 OF 2

Masterplan

**Ashperton Primary Academy**

**Ground Floor Plan as proposed**

Drawing no. **99261.P21.2**

Scale 1:100 at A1,1:200 at A3

June 2011


**warren benbow** architects

21-22 Mill Street Kington
Herefordshire HR5 3AL

01544 239 136

**www.warrenbenbow.com**
mail@warrenbenbow.co.uk