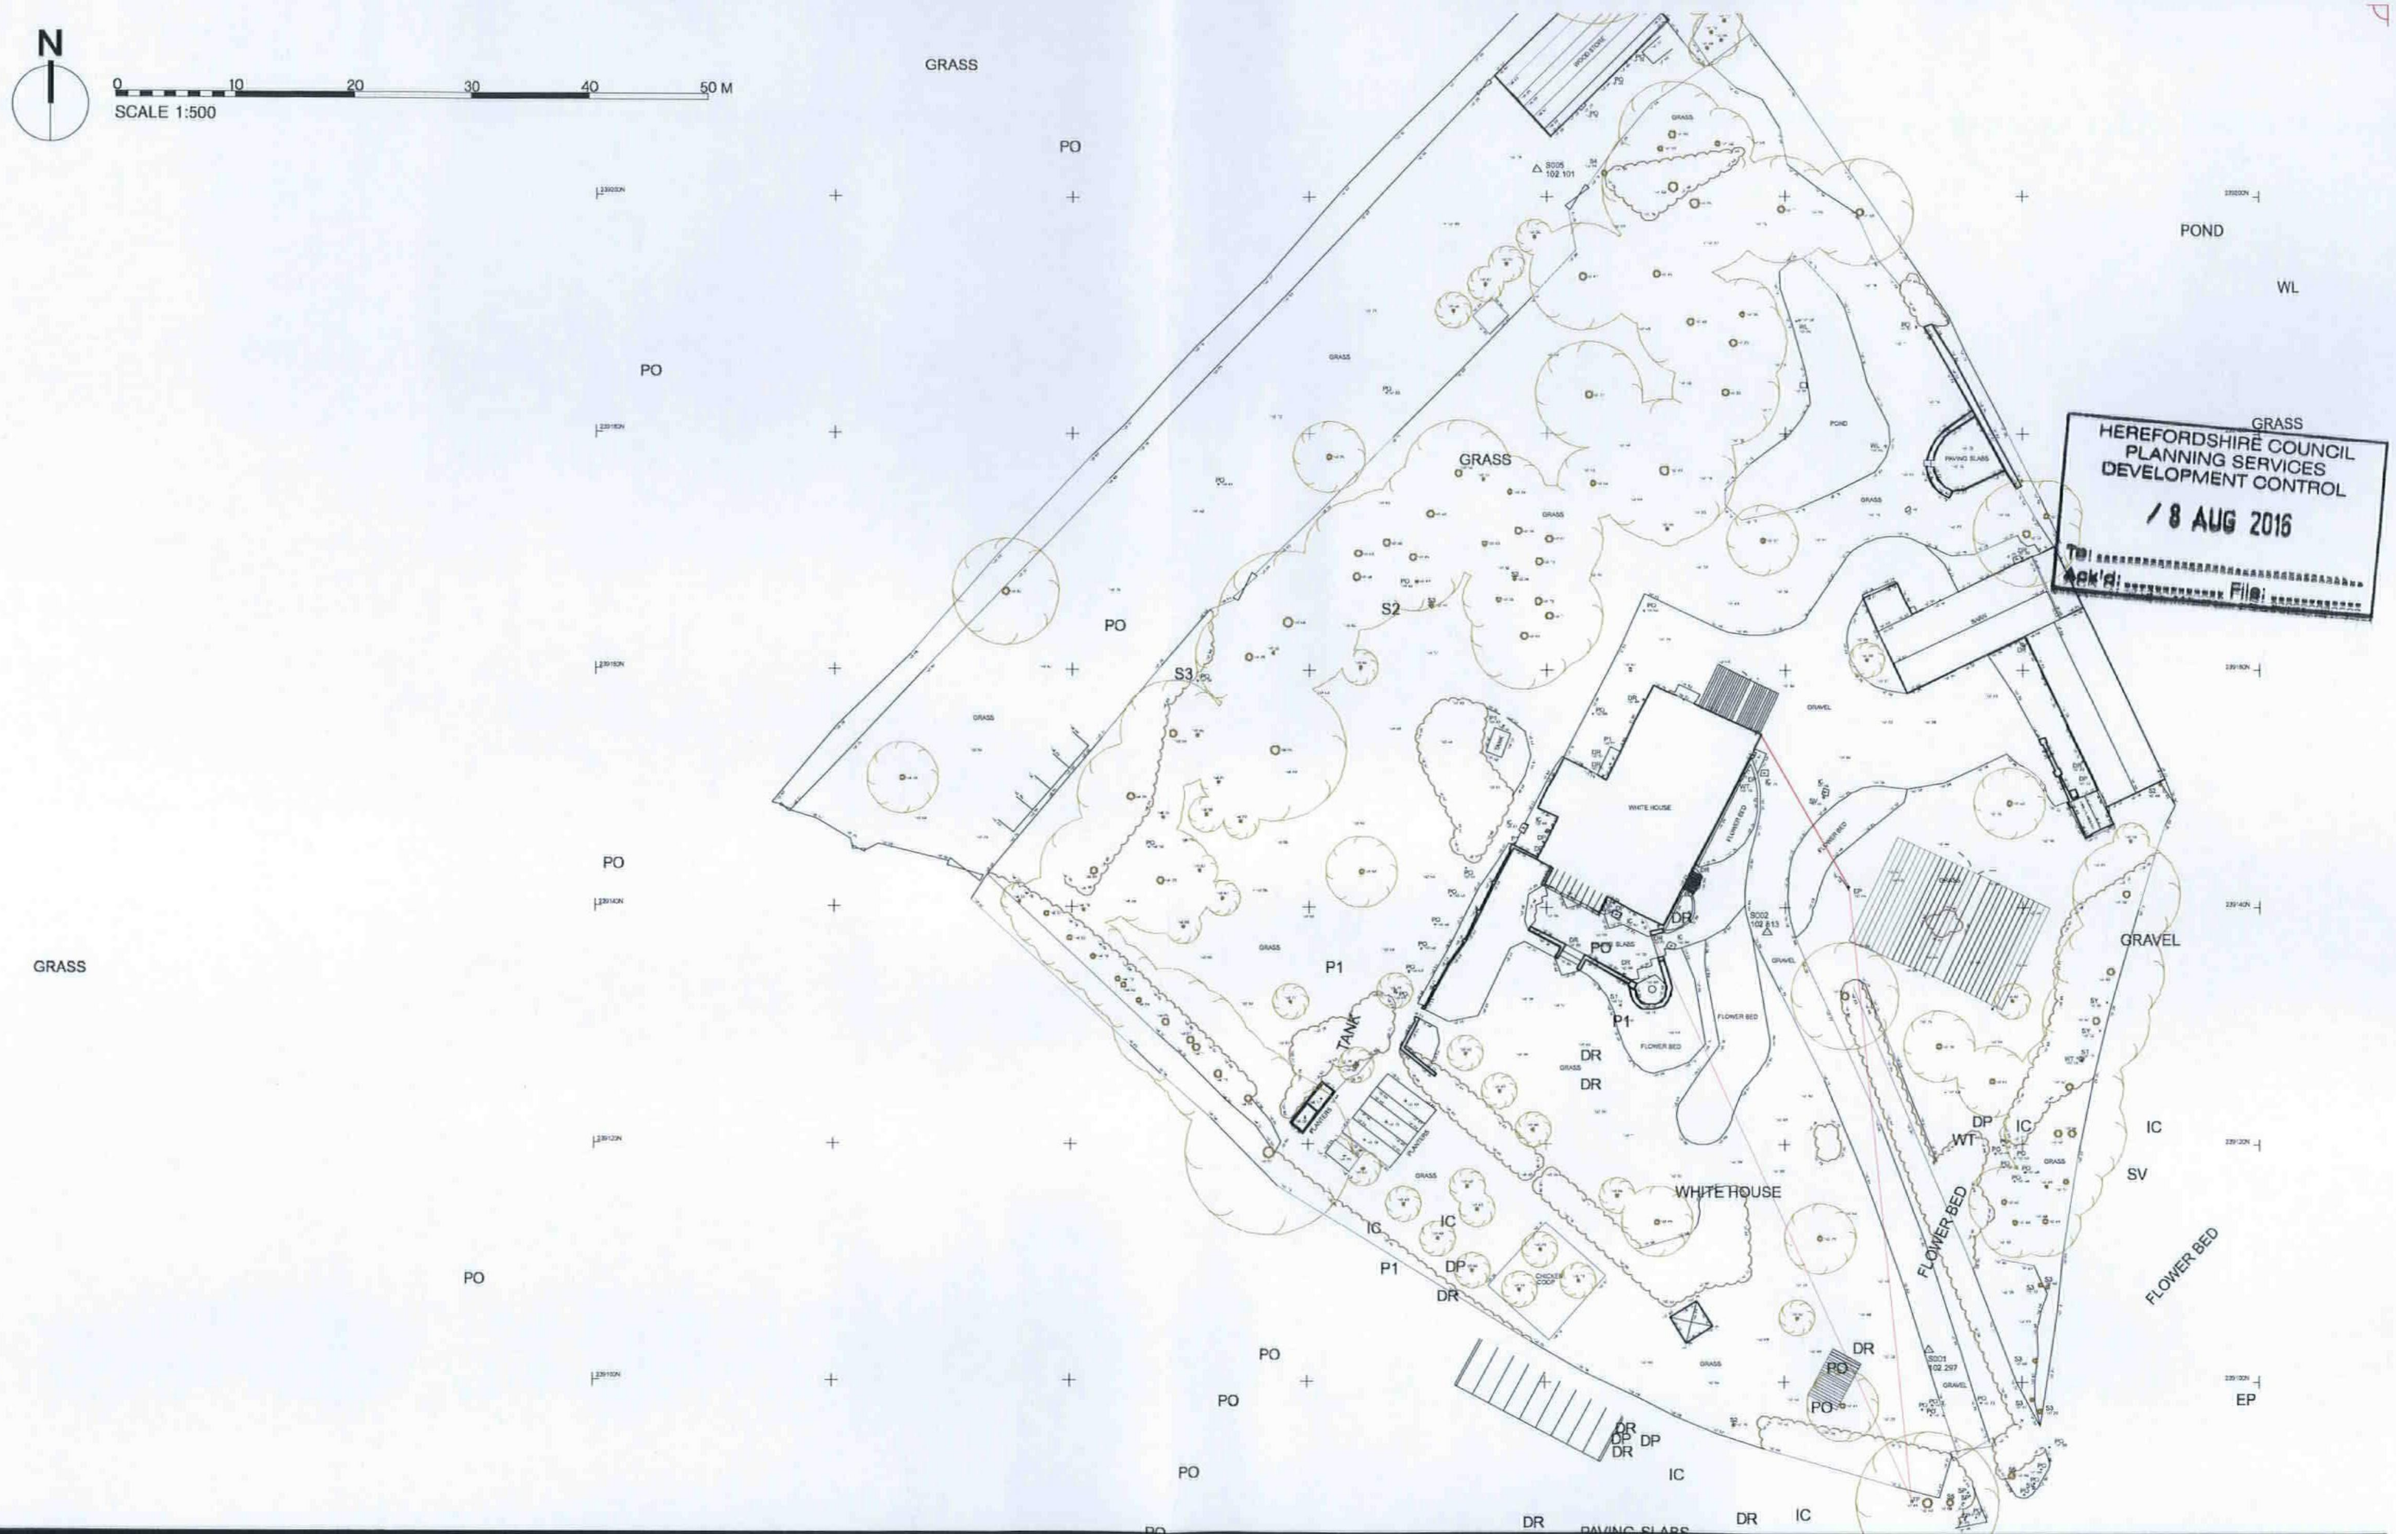

HEREFORDSHIRE COUNCIL
PLANNING SERVICES
DEVELOPMENT CONTROL
18 AUG 2016
To:
Ack'd: File:

PLANNING AND LISTED BUIDLING APPLICATION

communion
AWARD WINNING ARCHITECTS

Contact:
STUDIO 1, THE GRANGE
SHELWICK, HEREFORD,
HR1 3AW
T. 01432 344300
INFO@COMMUNIONDESIGN .COM
WWW.COMMUNIONDESIGN .COM

Notes:
1. DO NOT SCALE OFF THIS DRAWING
2. REPORT DISCREPANCIES TO THE ARCHITECT
3. THIS DRAWING IS TO BE READ WITH ALL RELEVANT SPECIFICATIONS AND OTHER INFORMATION ISSUED BY THE ARCHITECT, ENGINEERS & OTHER SPECIALISTS
4. THIS DRAWING IS COPYRIGHTED TO COMMUNION LTD

Drawing Title:
PROPOSED SITE PLAN

Client:
J HUDSON & T FITZGERALD

Project:
THE WHITE HOUSE - EATON BISHOP

Job No:	Job Stage:	Drawing No:	Rev:
A.216	13.01	P.03	-

Drwn by:	Chkd by:	Scale:	Date:
AJC	AJC	1:200 @ A3	20.02.16