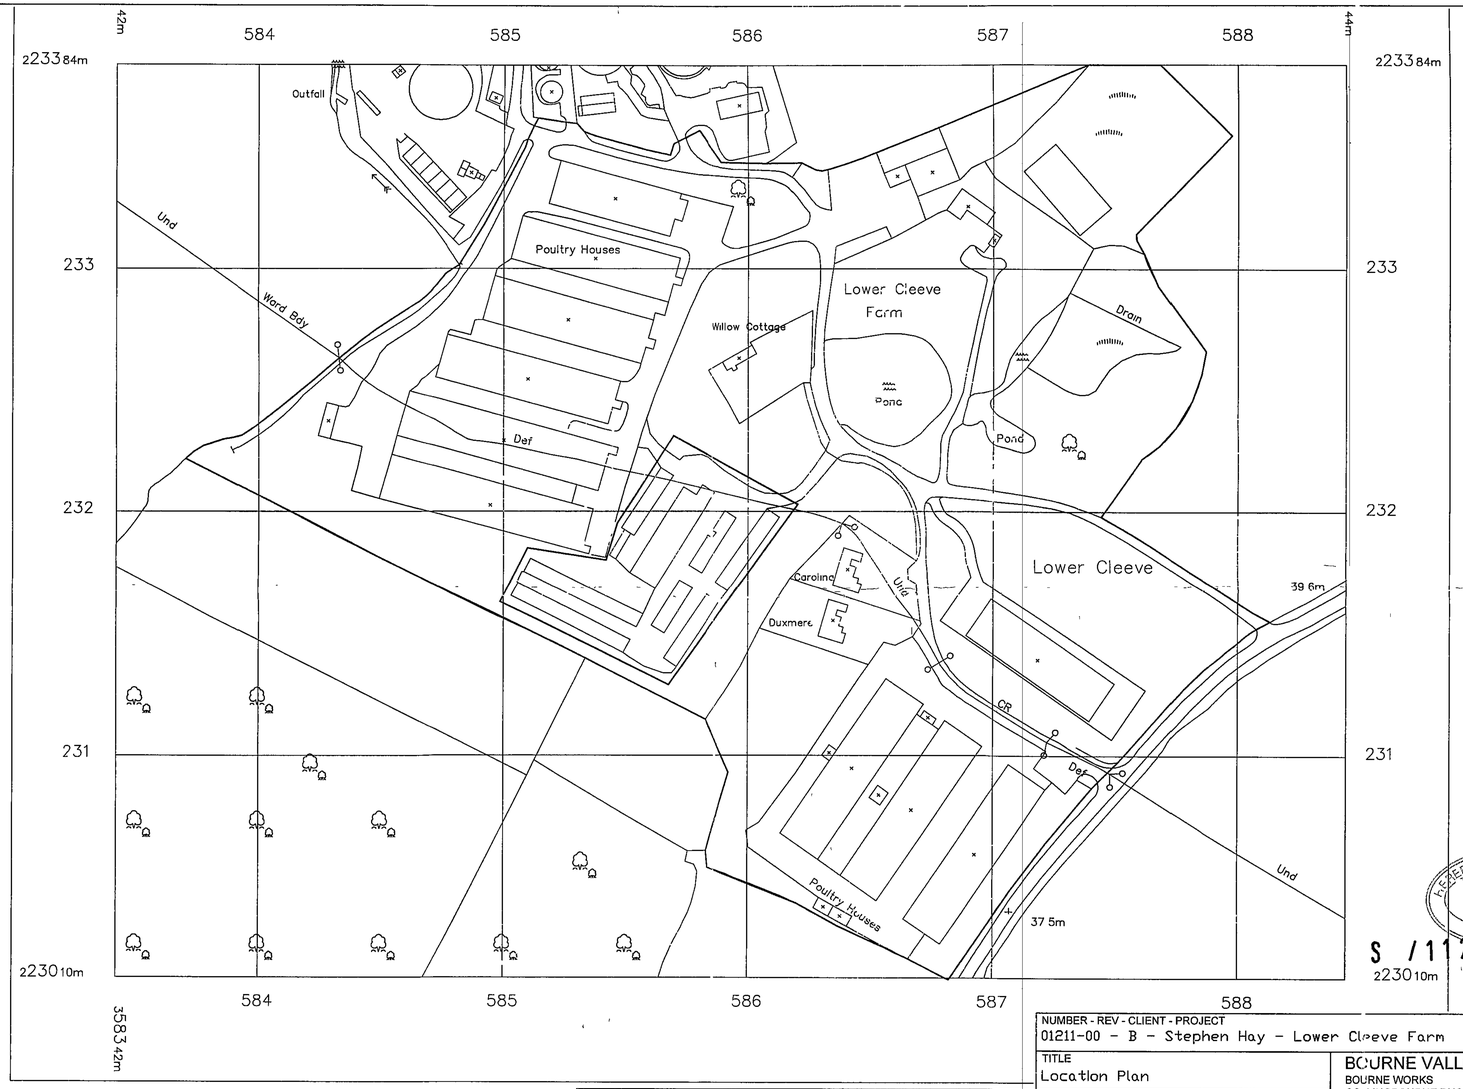

UKP SCANNED

HEREFORDSHIRE COUNCIL
PLANNING SERVICES
08 SEP 01
PLANNING SERVICES CONTROL
S 111229 DEF
06 JUN 2011

Rev No	Revision Note	Date	Drawn	Checked
B	Storage Containers Added To Site Plan	02 06 11	AW	LM

NUMBER - REV - CLIENT - PROJECT
01211-00 - B - Stephen Hay - Lower Cleeve Farm

TITLE
Location Plan

DATE	SHEET	SCALE
18.04.11	01	1:1250
DRN BY	CHK BY	PAPER SIZE
AW	LM	A2

BOURNE VALLEY ASSOCIATES
BOURNE WORKS
COLLINGBOURNE DUCIS
MARLBOROUGH
WILTSHIRE
SN8 3EQ
Tel 01264 850159
Email info@bournevalley co uk