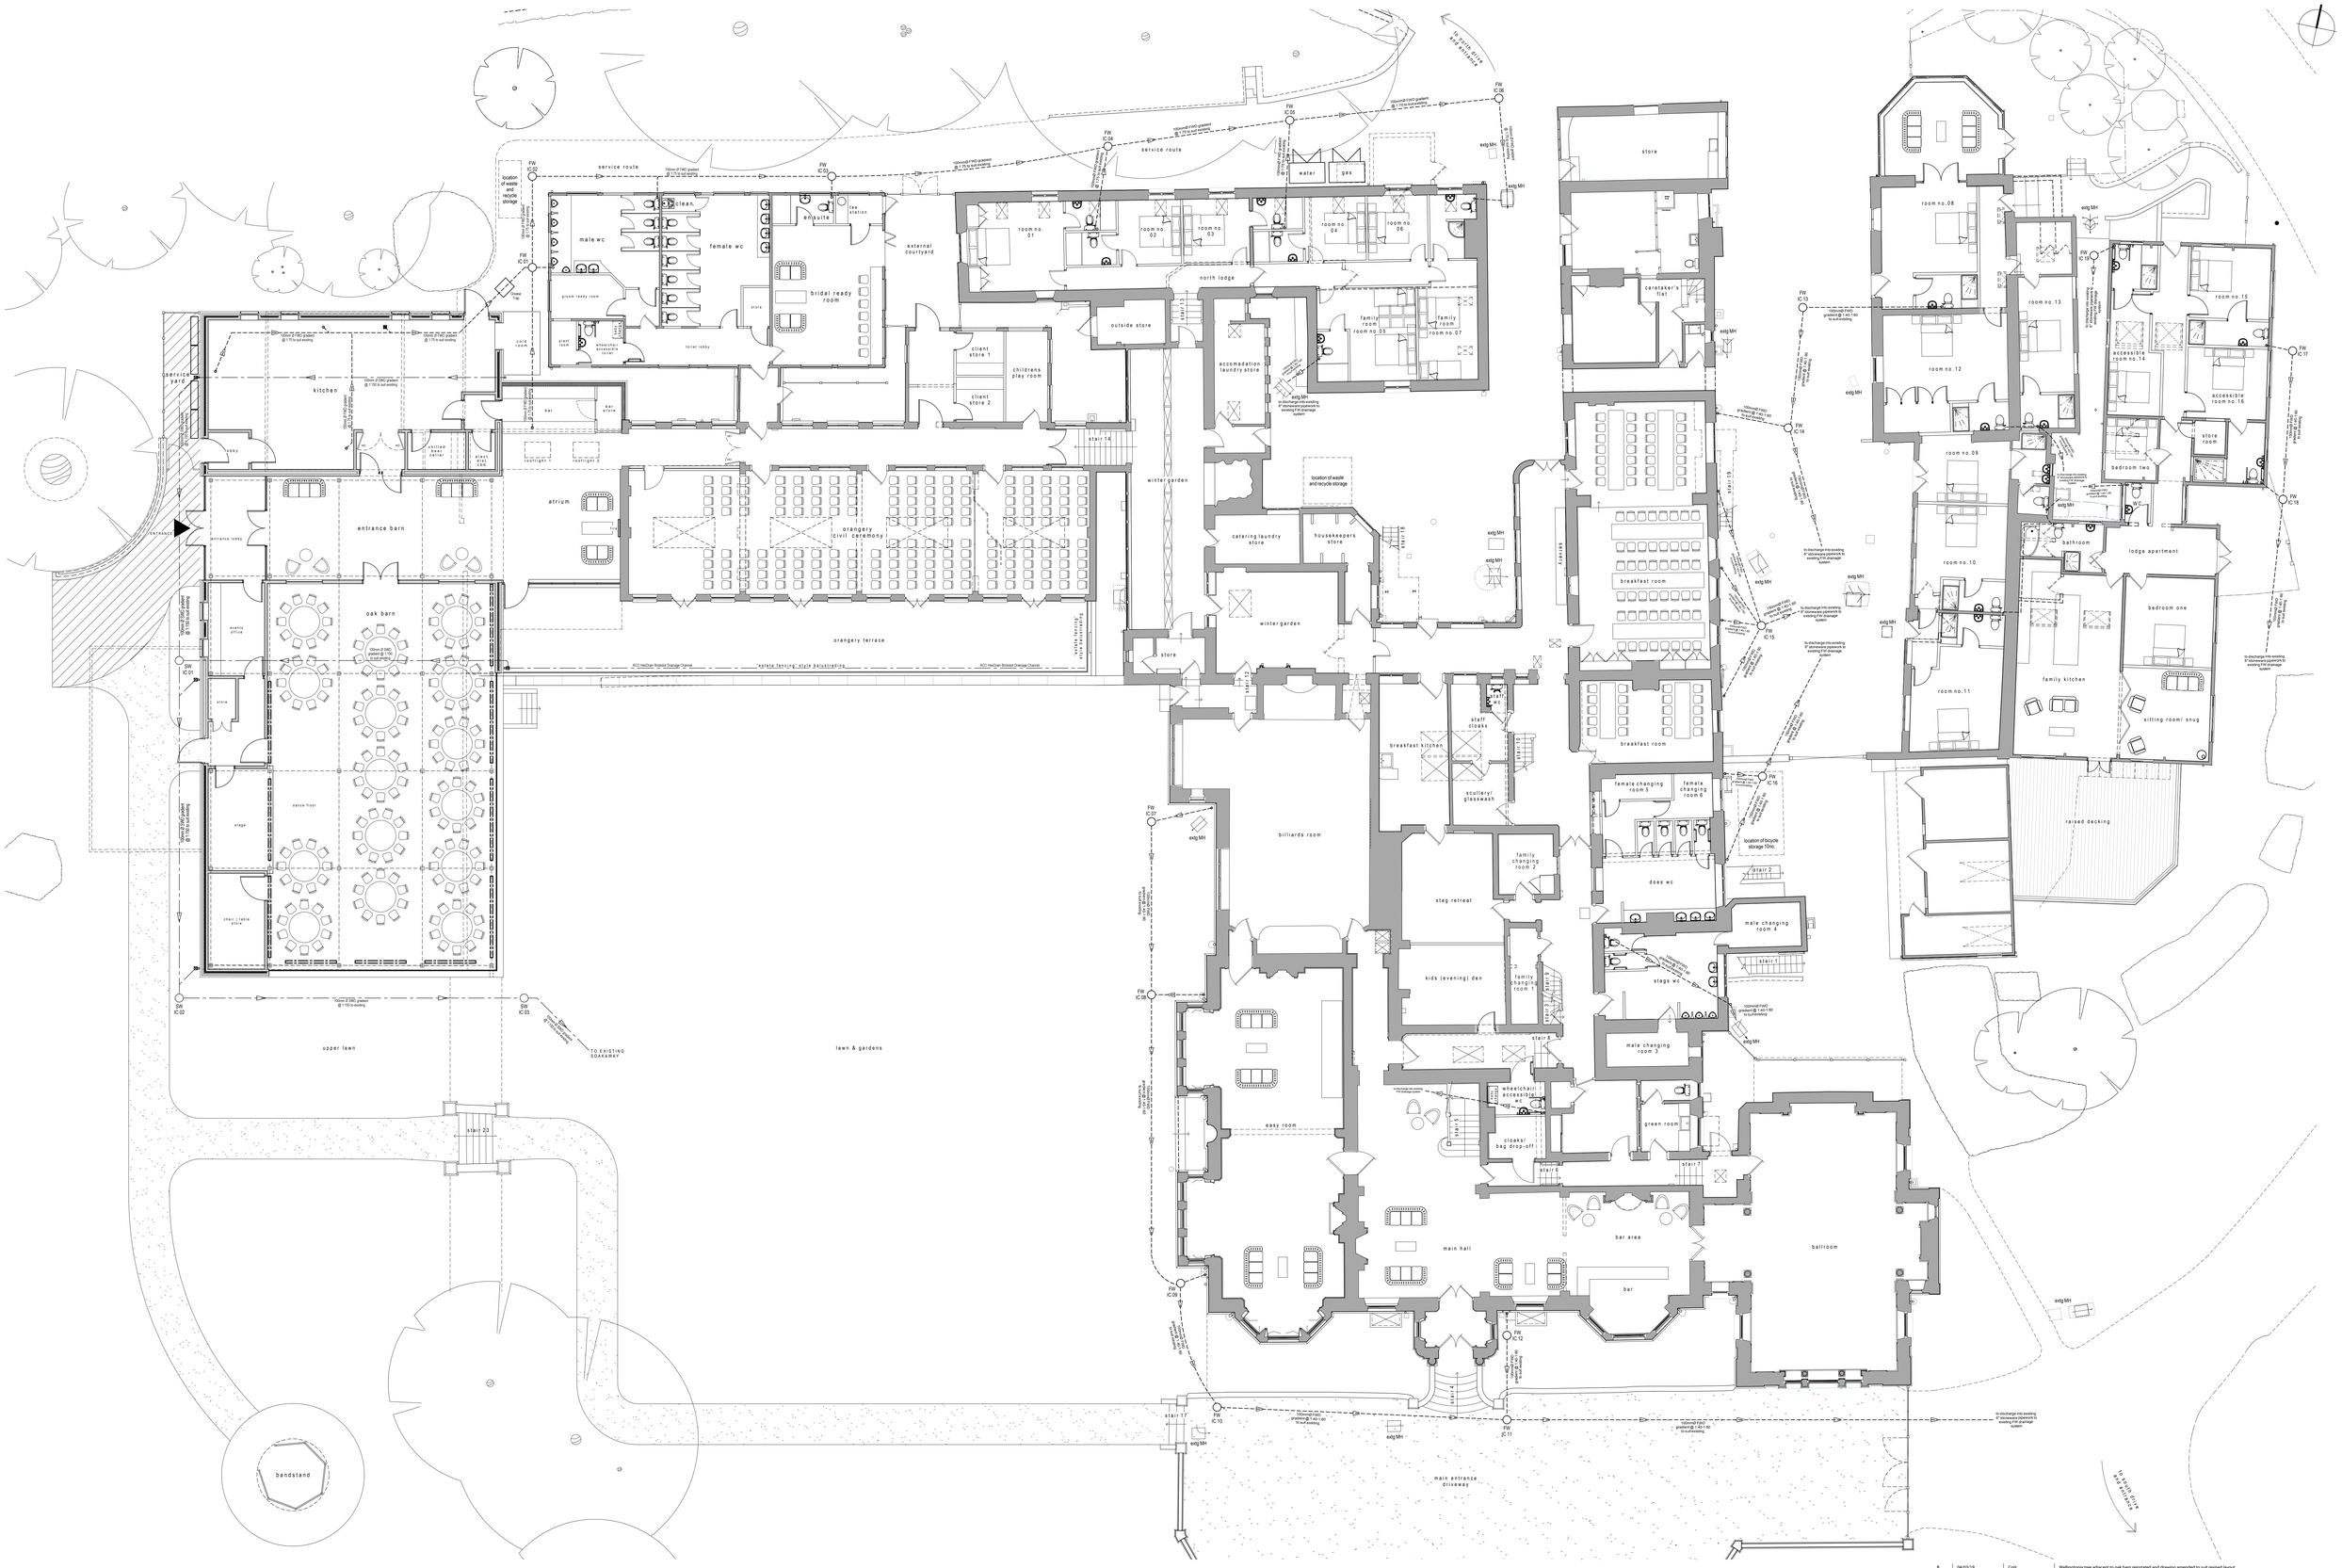
service route
male wc
female wc
clean
ensuite
tea station
bridal ready room
groom ready room
external courtyard
north lodge
room no. 01
room no. 02
room no. 03
room no. 04
room no. 06
water
gas
outside store
accomodation laundry store
family room room no. 05
family room room no. 07
caretaker's flat
store
room no. 08
room no. 13
room no. 15
accessible room no. 14
accessible room no. 16
store room
bedroom two
bathroom
lodge apartment
bedroom one
family kitchen
sitting room/ snug
room no. 12
room no. 09
room no. 10
room no. 11
raised decking
service yard
kitchen
lobby
entrance barn
entrance lobby
atrium
orangery (civil ceremony)
orangery terrace
winter garden
location of waste and recycle storage
catering/laundry store
housekeepers store
store
breakfast room
breakfast kitchen
staff cloaks
sculleryl glasswash
female changing room 5
female changing room 6
does wc
location of bicycle storage 10no.
stair 2
male changing room 4
stair 1
stage wc
male changing room 3
green room
stair 7
stair 6
stair 5
stair 19
stair 14
oak barn
stage
dance floor
chair / table store
billiards room
stag retreat
family changing room 2
kids (evening) den
family changing room 1
easy room
wheelchair accessible wc
cloaks/ bag drop-off
main hall
bar area
bar
ballroom
upper lawn
lawn & gardens
stair 23
bandstand
stair 17
main entrance driveway
TO EXISTING SOAKAWAY
exstg MH
FW IC 01
FW IC 02
FW IC 03
FW IC 04
FW IC 05
FW IC 06
FW IC 07
FW IC 08
FW IC 09
FW IC 10
FW IC 11
FW IC 12
FW IC 13
FW IC 14
FW IC 15
FW IC 16
FW IC 17
FW IC 18
SW IC 01
SW IC 02
SW IC 03
to discharge into existing 9" stoneware pipework to existing FW drainage system
100mm Ø FWO gradient @ 1:175 to suit existing
150mm Ø FWO gradient @ 1:100 to suit existing
150mm Ø SWO gradient @ 1:100 to suit existing
to discharge into existing 9" stoneware pipework to existing FW drainage system
to discharge into existing 9" stoneware pipework to existing FW drainage system
to discharge into existing 9" stoneware pipework to existing FW drainage system