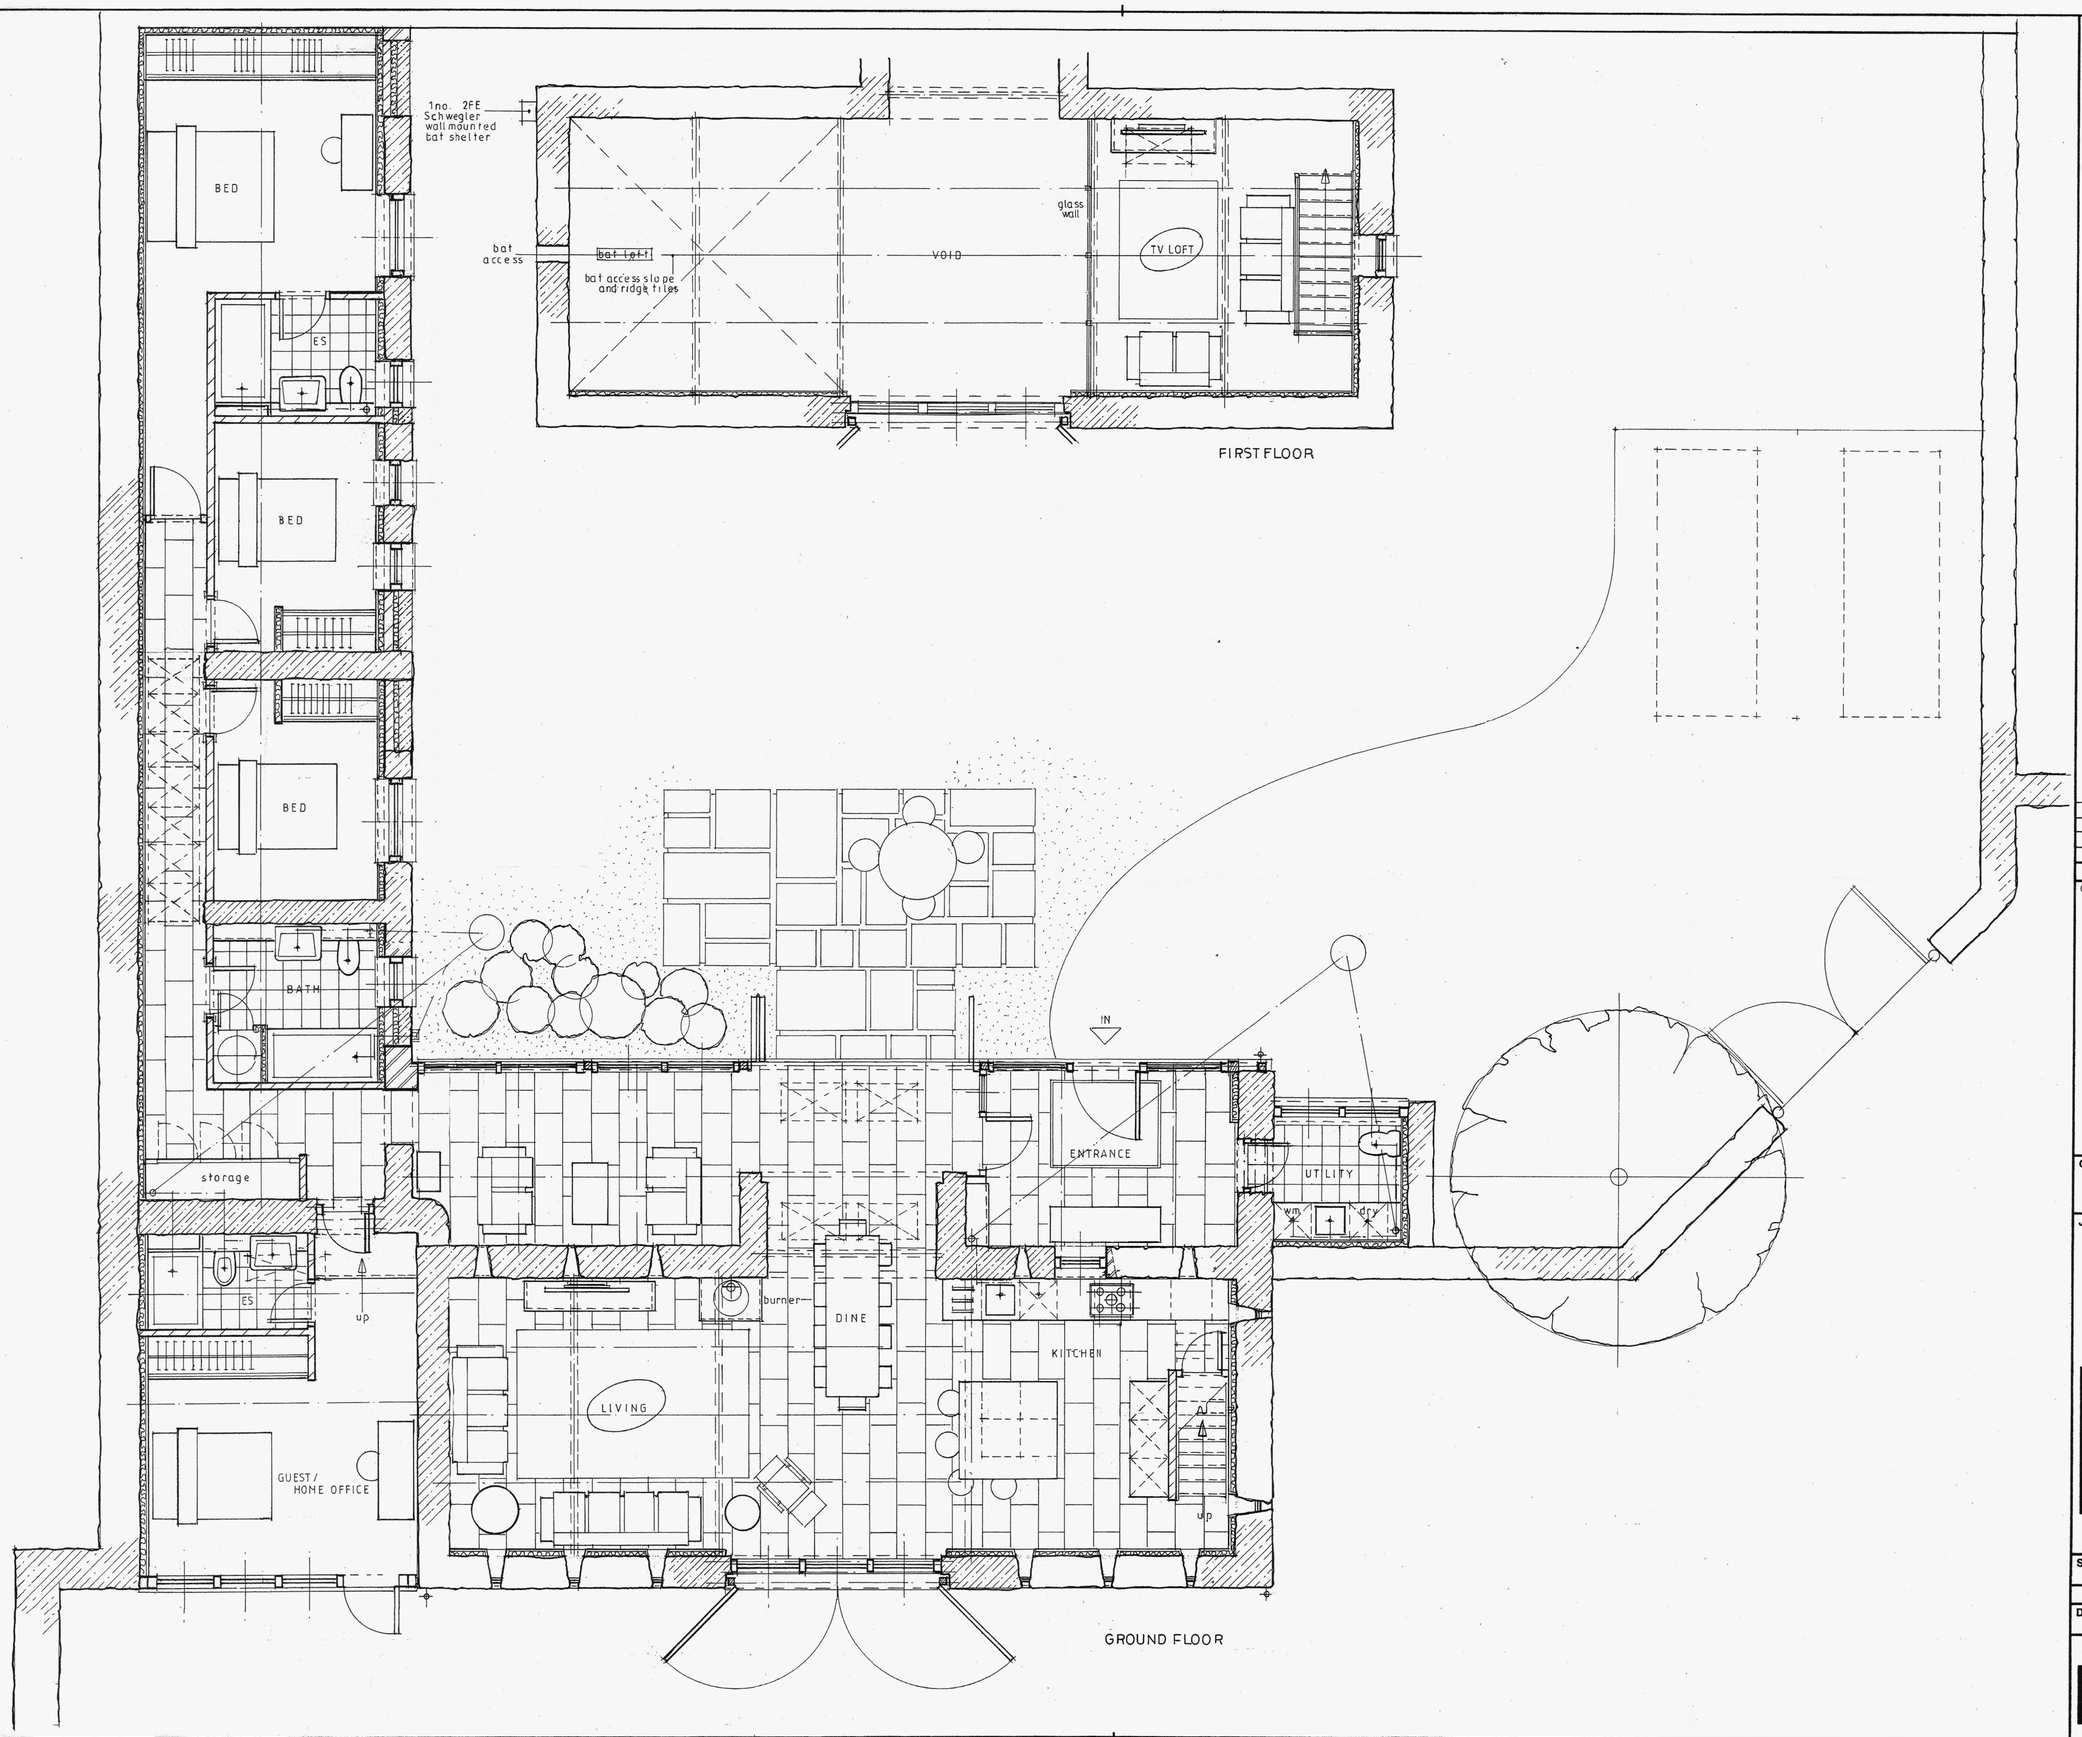

NOTES:
All dimensions must be checked on site and not scaled from this drawing.

Revisions	Date
A	

© copyright

0 1 2 3

HEREFORDSHIRE COUNCIL
PLANNING SERVICES
DEVELOPMENT CONTROL
22 DEC 2014
To: Ask'd: File

Client

Job Title
CONVERSION OF BARN TO RESIDENTIAL UNIT,
HOE FARM,
COLWALL,
MALVERN,
WORCS
WR13 6EP

Drawing Title
PROPOSED PLANS

Scale 1:50

Date OCT 2014 **Drawn by**

Drg No. MAD/EJP/14/1-1 HOE **Rev.** A

A PRODUCT OF THE UNO RANGE-ARCHITECT CAT. No 7311